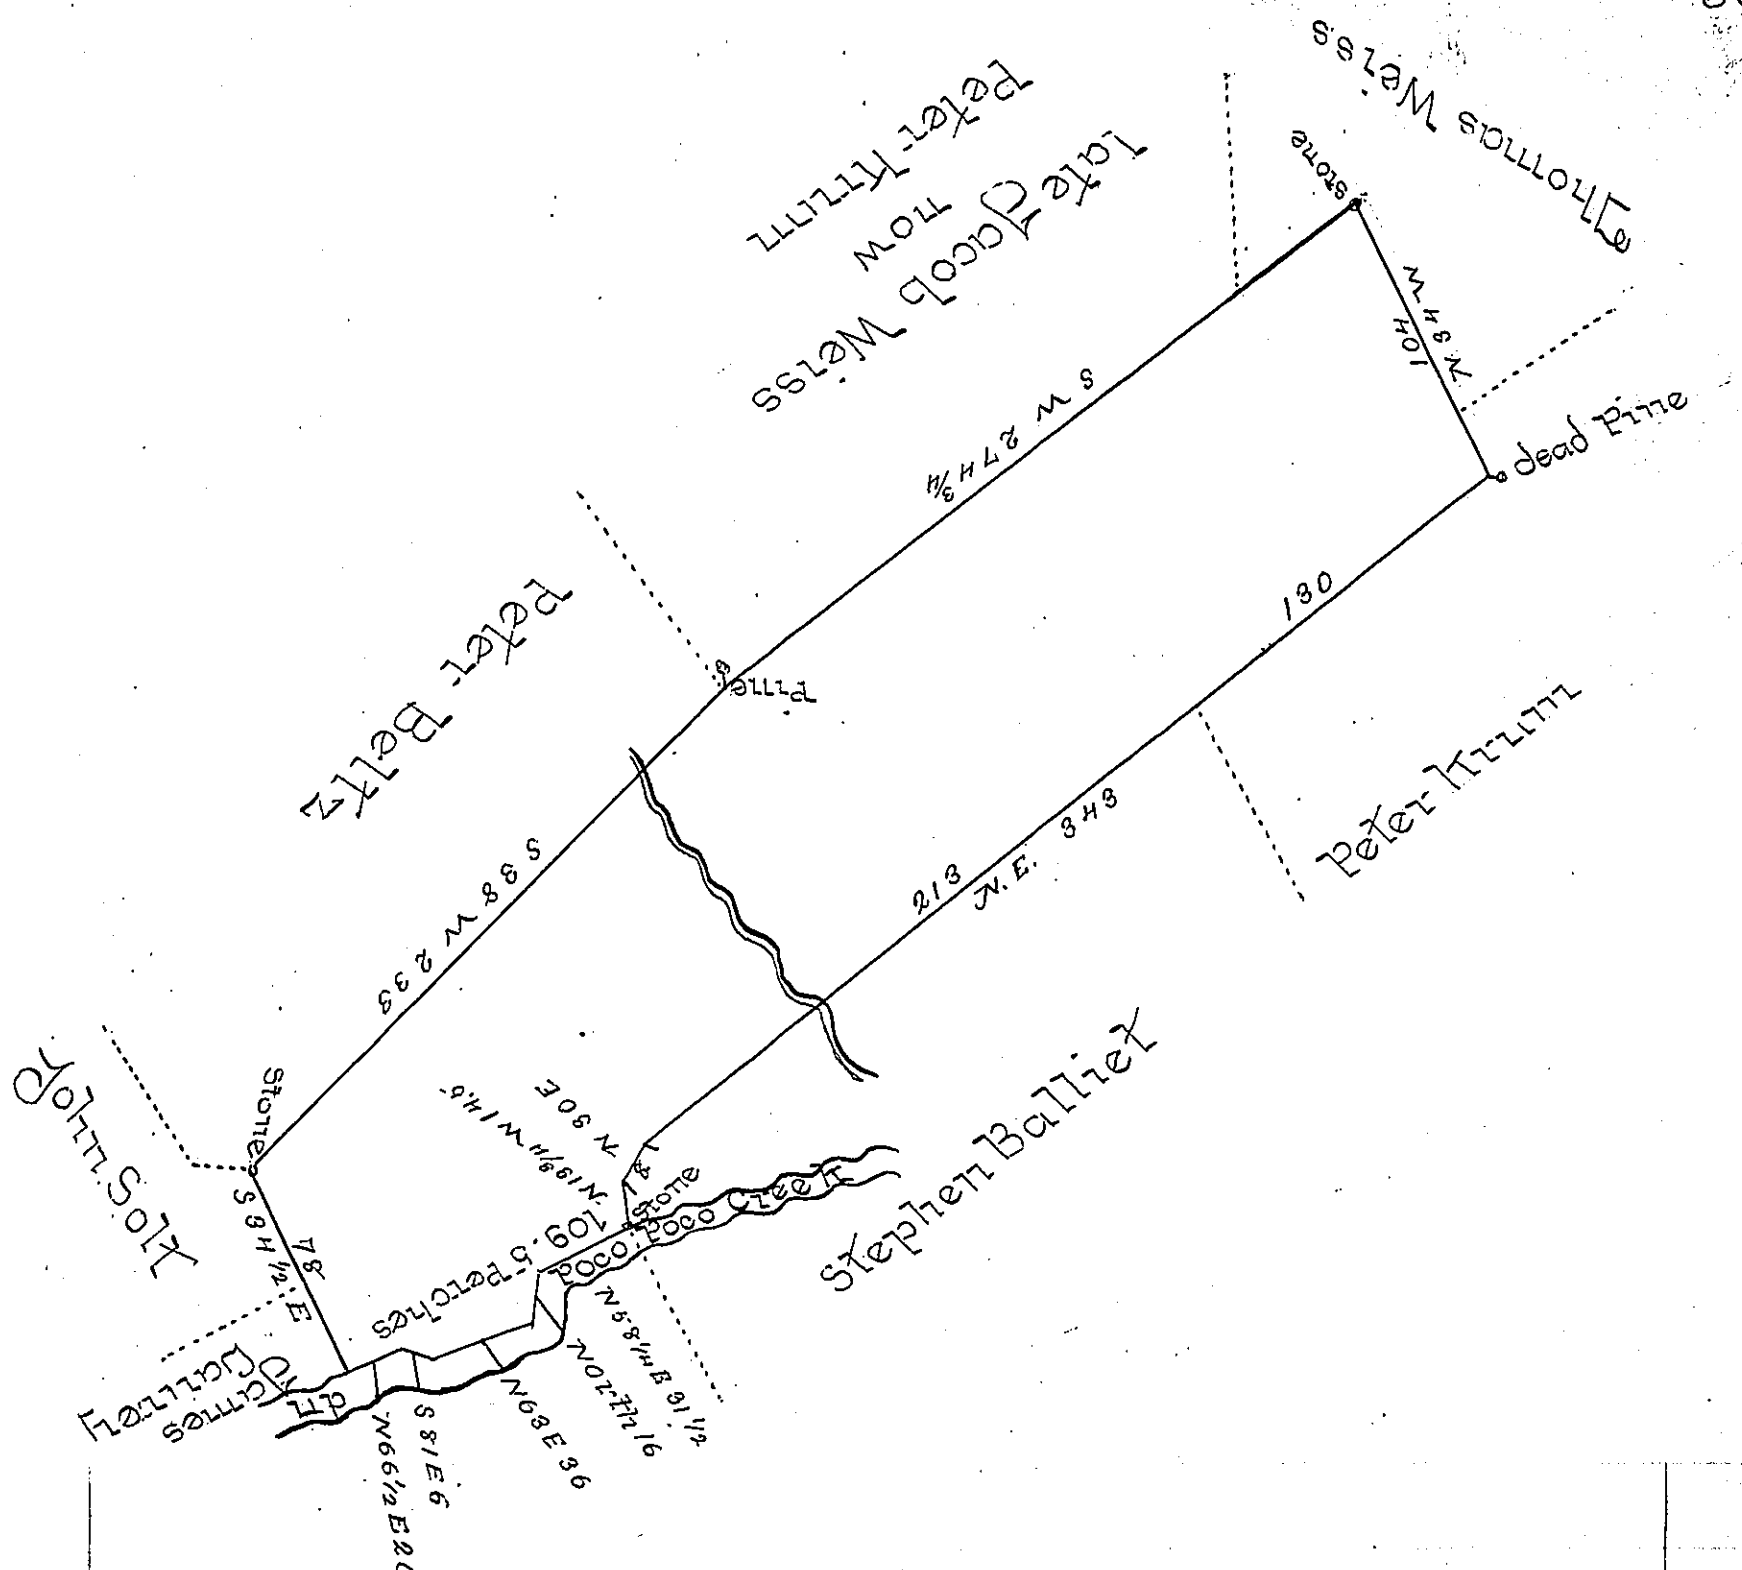

A Draught of a Tract of Land Situate in Upper Towamensing Township in the County of Carbon The Property of Peter Beltz Containing Two hundred and Sixty eight Acres and Sixty perches and the Allowance of six per Cent for Roads &c It being the same Tract of land which By Virtue of a Warrant dated the 2d of August 1784 Surveyed the 20th September 1810 to Nicholas Seager by George Palmer late Deputy Surveyor. Resurveyed the 6th day of September A.D. 1846.

268 as 60 ps & allowance

pr Dennis Bauman D.S.

IN TESTIMONY that the above is a copy of the original remaining on file in the Department of Internal Affairs of Pennsylvania, made conformably to an Act of Assembly approved the 16th day of February, 1833, I have hereunto set my Hand and caused the Seal of said Department to be affixed at Harrisburg, this second *day of* November *1897.*

James W. Latta

Secretary of Internal Affairs.