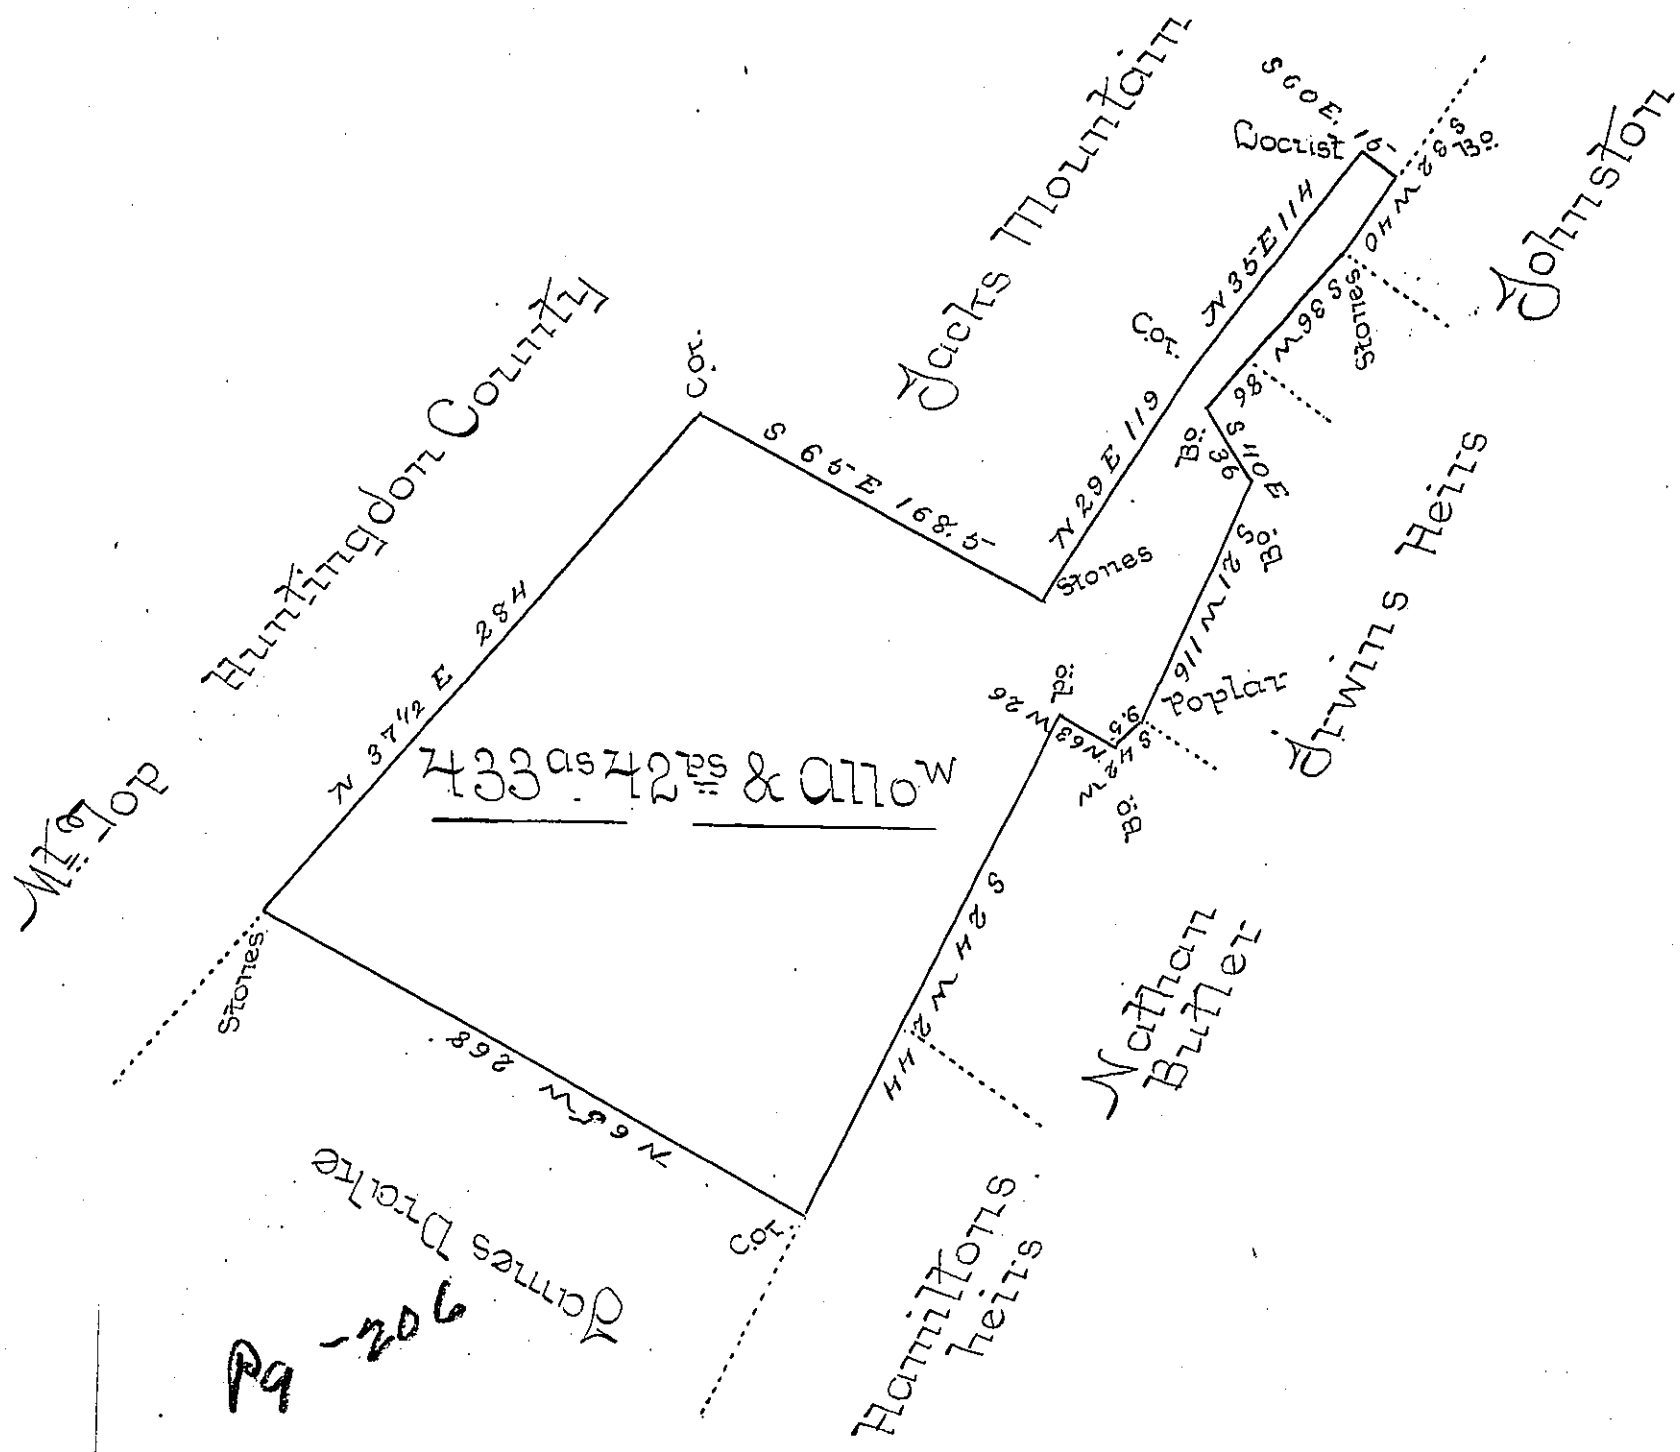

A Draught of four hundred & Thirty Three as. 42 perches of Ward and Allow of Six per cent for Roads &c. situate in Wayne Township Mifflin County on the East Side of Jacks Mountain, Surveyed 1st of May 1838 In pursuance of a Warrant Dated Feby. 15th 1838 to Samuel Drake

To John Taylor Esq.
Surveyor General of Penna.

~~Jos. Wm. Shaw D.S.~~
J H Shaw Sub
Wm. Shaw. D.S.

IN TESTIMONY that the above is a copy of the original remaining on file in the Department of Internal Affairs of Pennsylvania, made conformably to an Act of Assembly approved the 16th day of February, 1833, I have hereunto set my Hand and caused the Seal of said Department to be affixed at Harrisburg, this second *day of* November *1897.*

James W. Latta
Secretary of Internal Affairs.