FORM NO. 1.

7

11

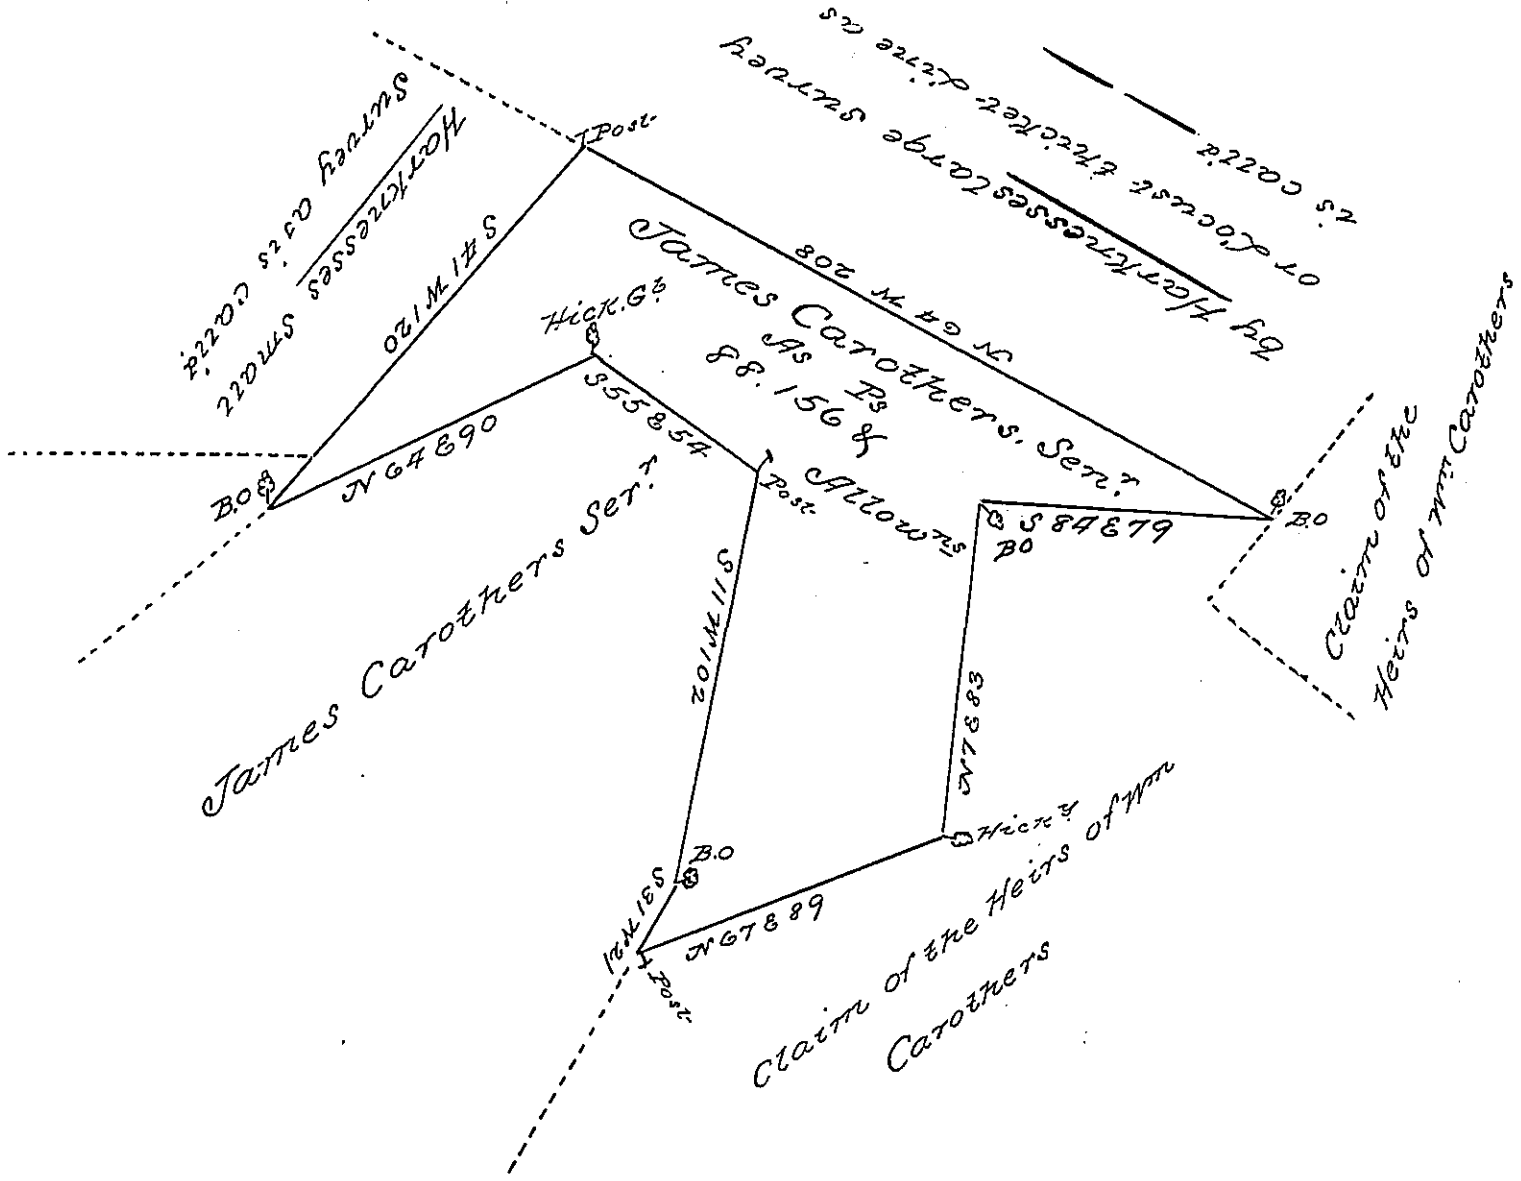

The Draught of a tract of Land situate in West=
Townships
Pennsboro: Cumberland County Containing Eighty
Eight acres & one hundred & fifty six Ps & allowance of
six P Cent for Roads &c. Surveyd the 16th Day of June
1801 Upon a Warrant Dated the 5th Day of December
1786 Granted to James Carothers Senr. for 107 as

William Ramsey D S

To Sam Cochran Esquire
Surveyor Genl of Pennsylvania

N. B. The above survey is Disputed by James Carothers
and interfers with a survey made for the sd Carothers
November 20th 1798 on an Order Dated May 21st 1768. No
4993

William Ramsey D S

IN TESTIMONY that the above is a copy of the original remaining on file in the Department of Internal Affairs of Pennsylvania, made conformably to an Act of Assembly approved the 16th day of February, 1833, I have hereunto set my Hand and caused the Seal of said Department to be affixed at Harrisburg, this

Sixth day of July 1897

James W. Latta

Secretary of Internal Affairs.