FORM No. 1.

C-14-125 199

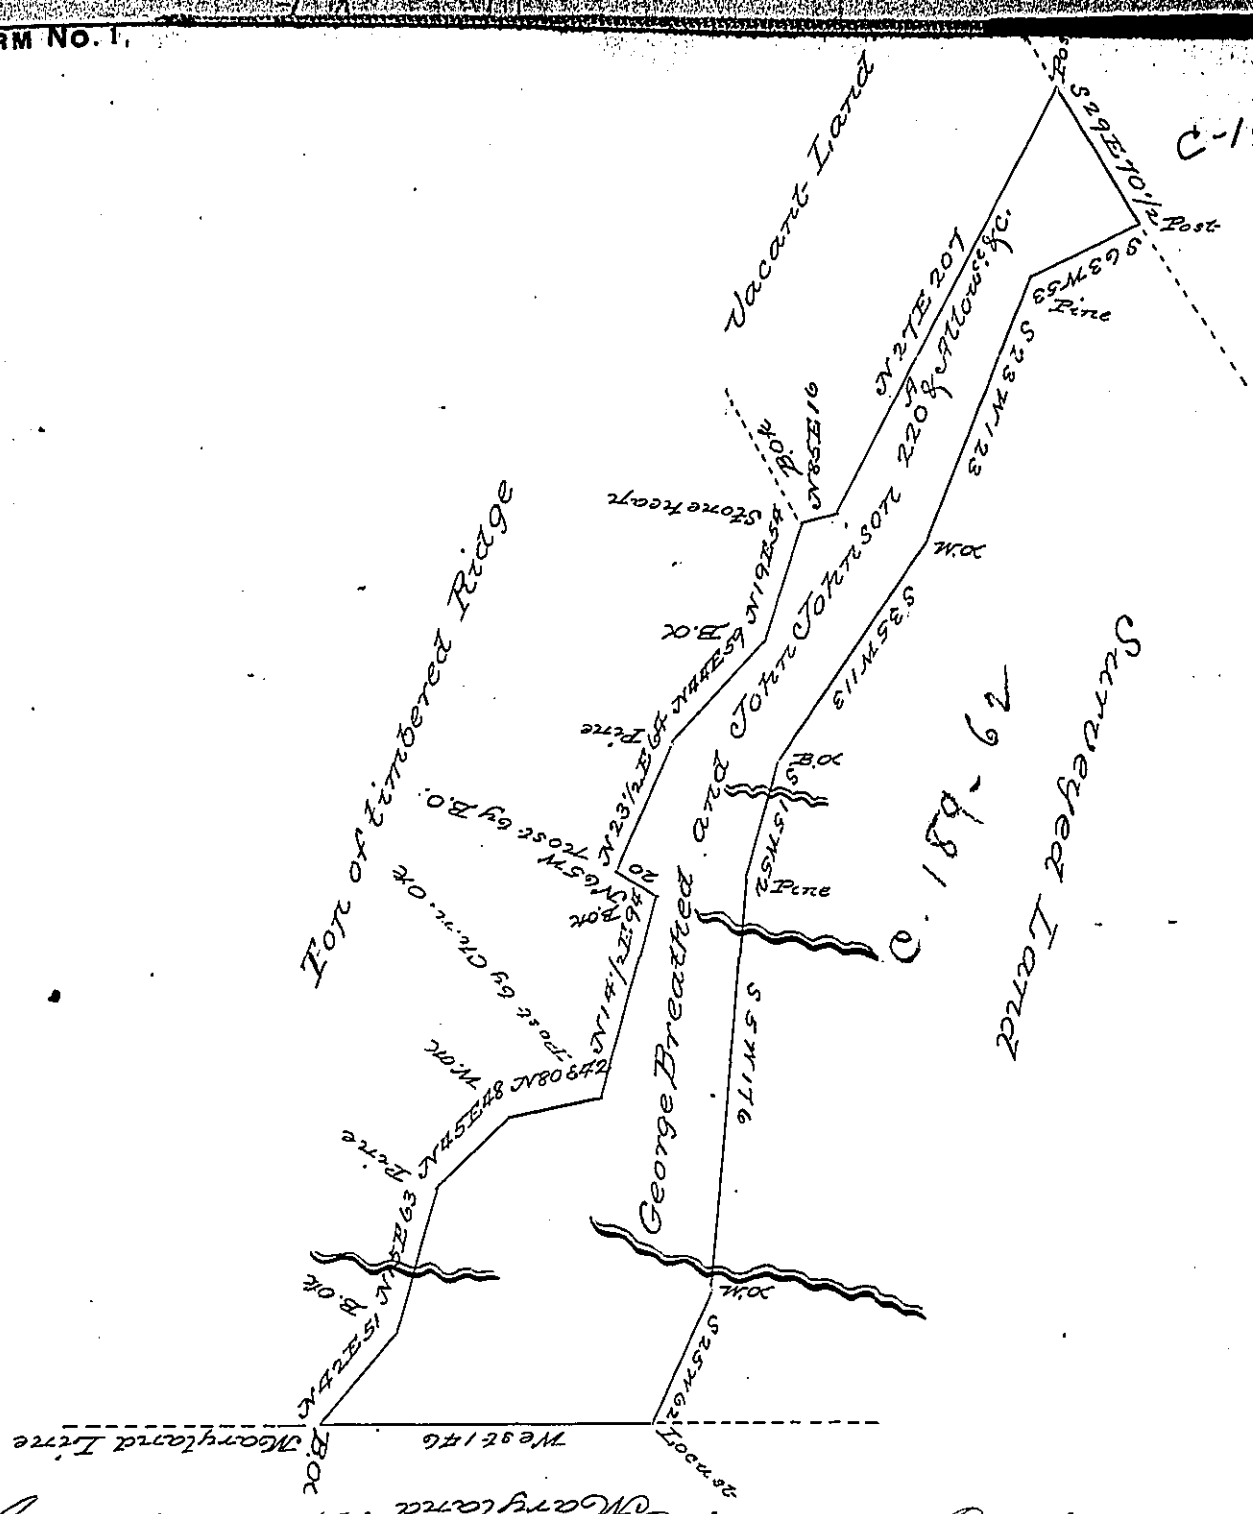

Situate on Timbered Ridge in Bethel Township in the County of Bedford, containing two Hundred and twenty Acres, and allowance of six p.r Cent for roads &c. Surveyed for George Breathed and John Johnson the ninth day of December 1803, in pursuance of a Warrant date the 4th. January, 1793

William Piper Dep.y S.

To Samuel Cochran Esq.r
Surveyor General

IN TESTIMONY that the above is a copy of the original remaining on file in the Department of Internal Affairs of Pennsylvania, made conformably to an Act of Assembly approved the 16th day of February, 1833, I have hereunto set my Hand and caused the Seal of said Department to be affixed at Harrisburg, this

Seventh day of September 1897

James W. Latta

Secretary of Internal Affairs.