FORM No. 1.

205

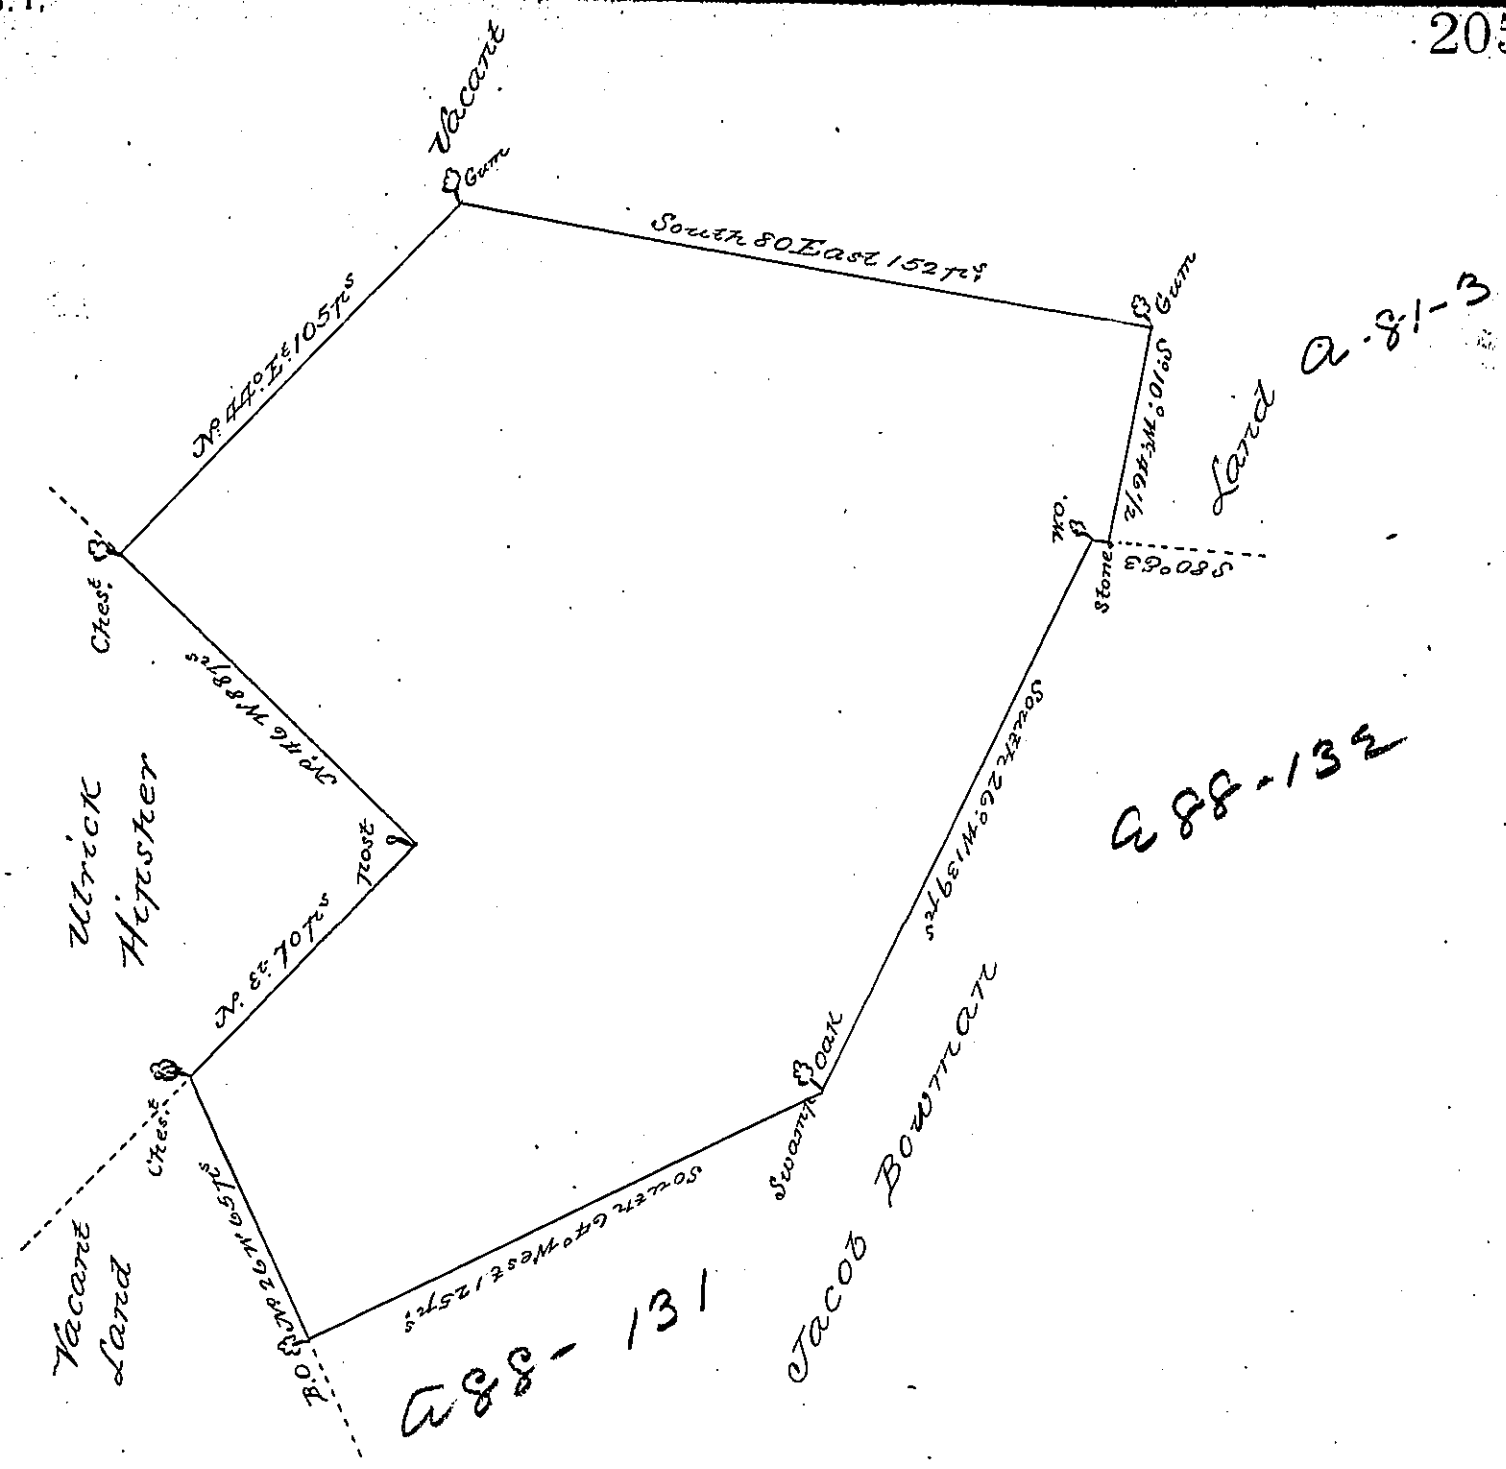

By Virtue of a Warrant Dated the 9th day of No=
vember 1750 Surveyed the 4th day of Sept.r 1751 Fo=
Philip Streit &c. the above Described Tract of Land
Situate in Earl Township Lancaster County Con=
taining one Hundred and Seventy three acres 139 Pes. 104 Pls.
Allowance of Six p.r Cent for Roads &c.

Pr Wm Parsons

IN TESTIMONY that the above is a copy of the original remaining on file in the Department of Internal Affairs of Pennsylvania, made conformably to an Act of Assembly approved the 16th day of February, 1833, I have hereunto set my Hand and caused the Seal of said Department to be affixed at Harrisburg, this

Seventh day of *September* 1897

James W. Latta

Secretary of Internal Affairs.