FORM No. 1.

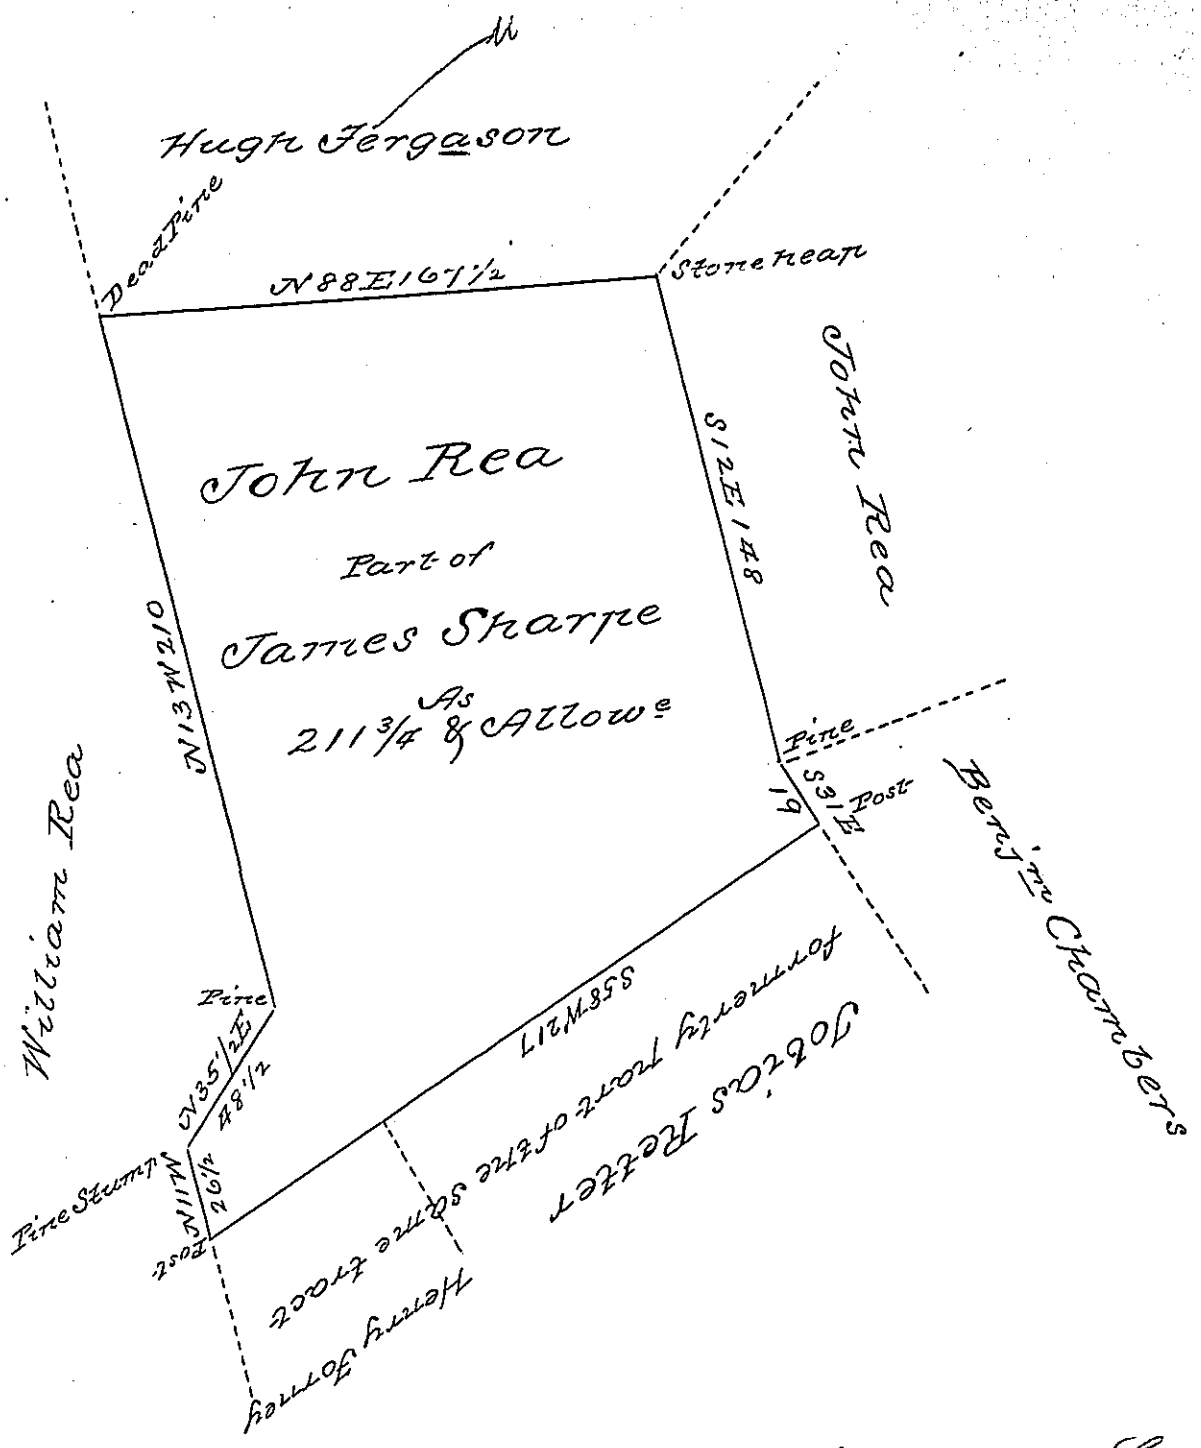

A Draught of a Tract of Land situate in Green (late Letterkenny) Township Franklin County Containing Two hundred and eleven acres and three fourths and the Usual allowance of Cent ^ Cent for roads, being part of a larger Tract of Four hundred and ninety four acres one hundred thirty four perches and allowance &c. which was formerly Surveyed in pursuance of a Warrant granted to James Sharpe Dated Octbr 7th 1765

Resurveyed and laid off from the other parts of said Tract for John Rea April 25th 1811

To Andrew Porter Esqr Surveyor General of Penna

Thomas Poe D. S.

IN TESTIMONY that the above is a copy of the original remaining on file in the Department of Internal Affairs of Pennsylvania, made conformably to an Act of Assembly approved the 16th day of February, 1833, I have hereunto set my Hand and caused the Seal of said Department to be affixed at Harrisburg, this

fifth day of October 1897

James W. Latta

Secretary of Internal Affairs.