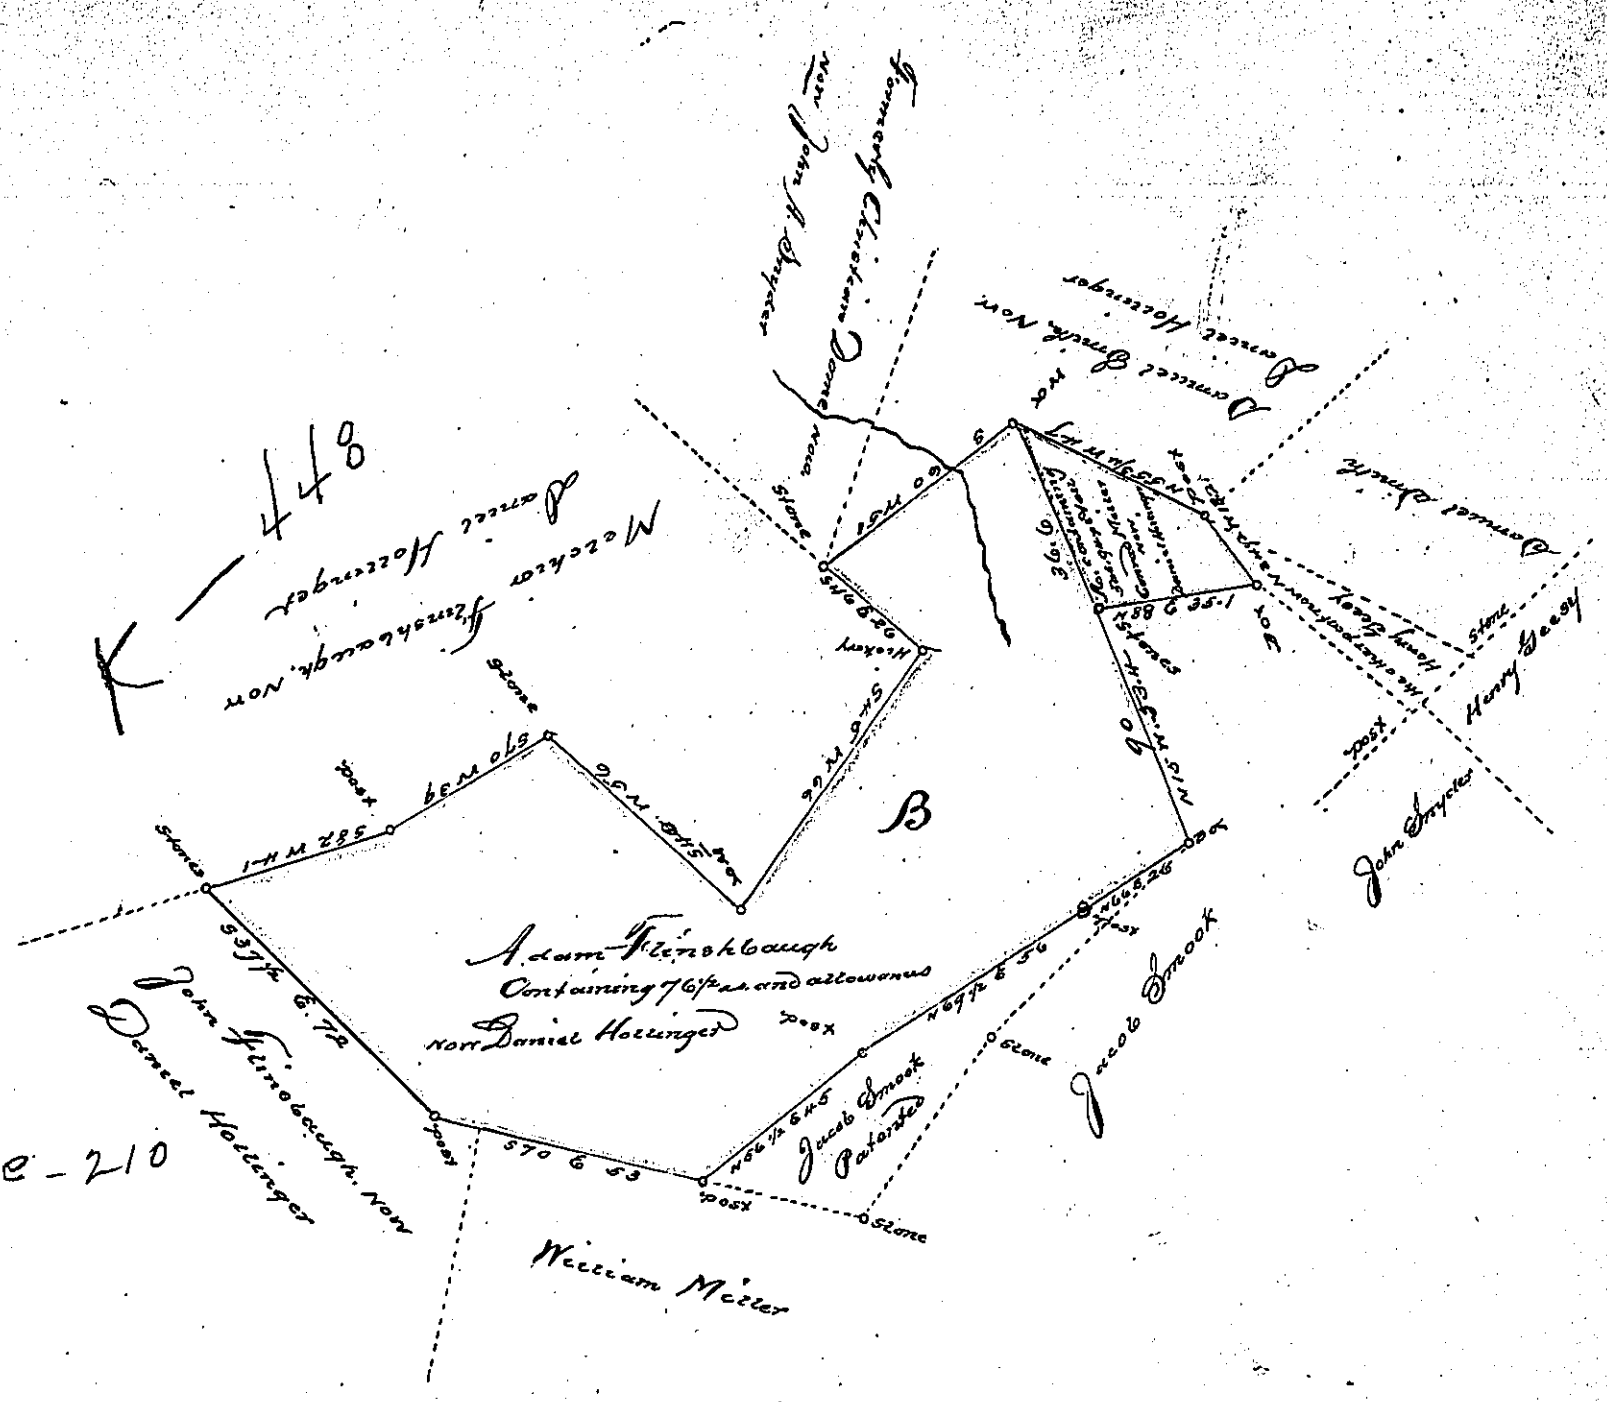

A Draught of a Tract of Land, Situate in York, and part in Hopewell Townships, in the County of York, Containing as above set forth, where the letter K. stands, Contains 50 As. 94 pr. & be part of 8 as. 136 prs. Originally Surveyed, in pursuance of a Warrant, granted to Conrad Mizer, dated the 30th October 1804, the part where the letter B. stands within the yellow lines, Contains 76½ acres and allowance &c, part of 86½ as. which was originally Surveyed on a Warrant to Adam Flinchbaugh, dated the 4th day of March, A.D. 1789, And now on the 28th day of October, 1864 being requested by Daniel Hoffinger, the present owner, to make return of the above for Patenting &c,

John Becker D.V.R.
for Benj^a Leese D.S.

James P. Barr Esqr.
Surveyor General
at Harrisburg
Pa.

IN TESTIMONY that the above is a copy of the original remaining on file in the Department of Internal Affairs of Pennsylvania, made conformably to an Act of Assembly approved the 16th day of February, 1833, I have hereunto set my Hand and caused the Seal of said Department to be affixed at Harrisburg, this first *day of* March, *1898*

James W. Latta
Secretary of Internal Affairs.