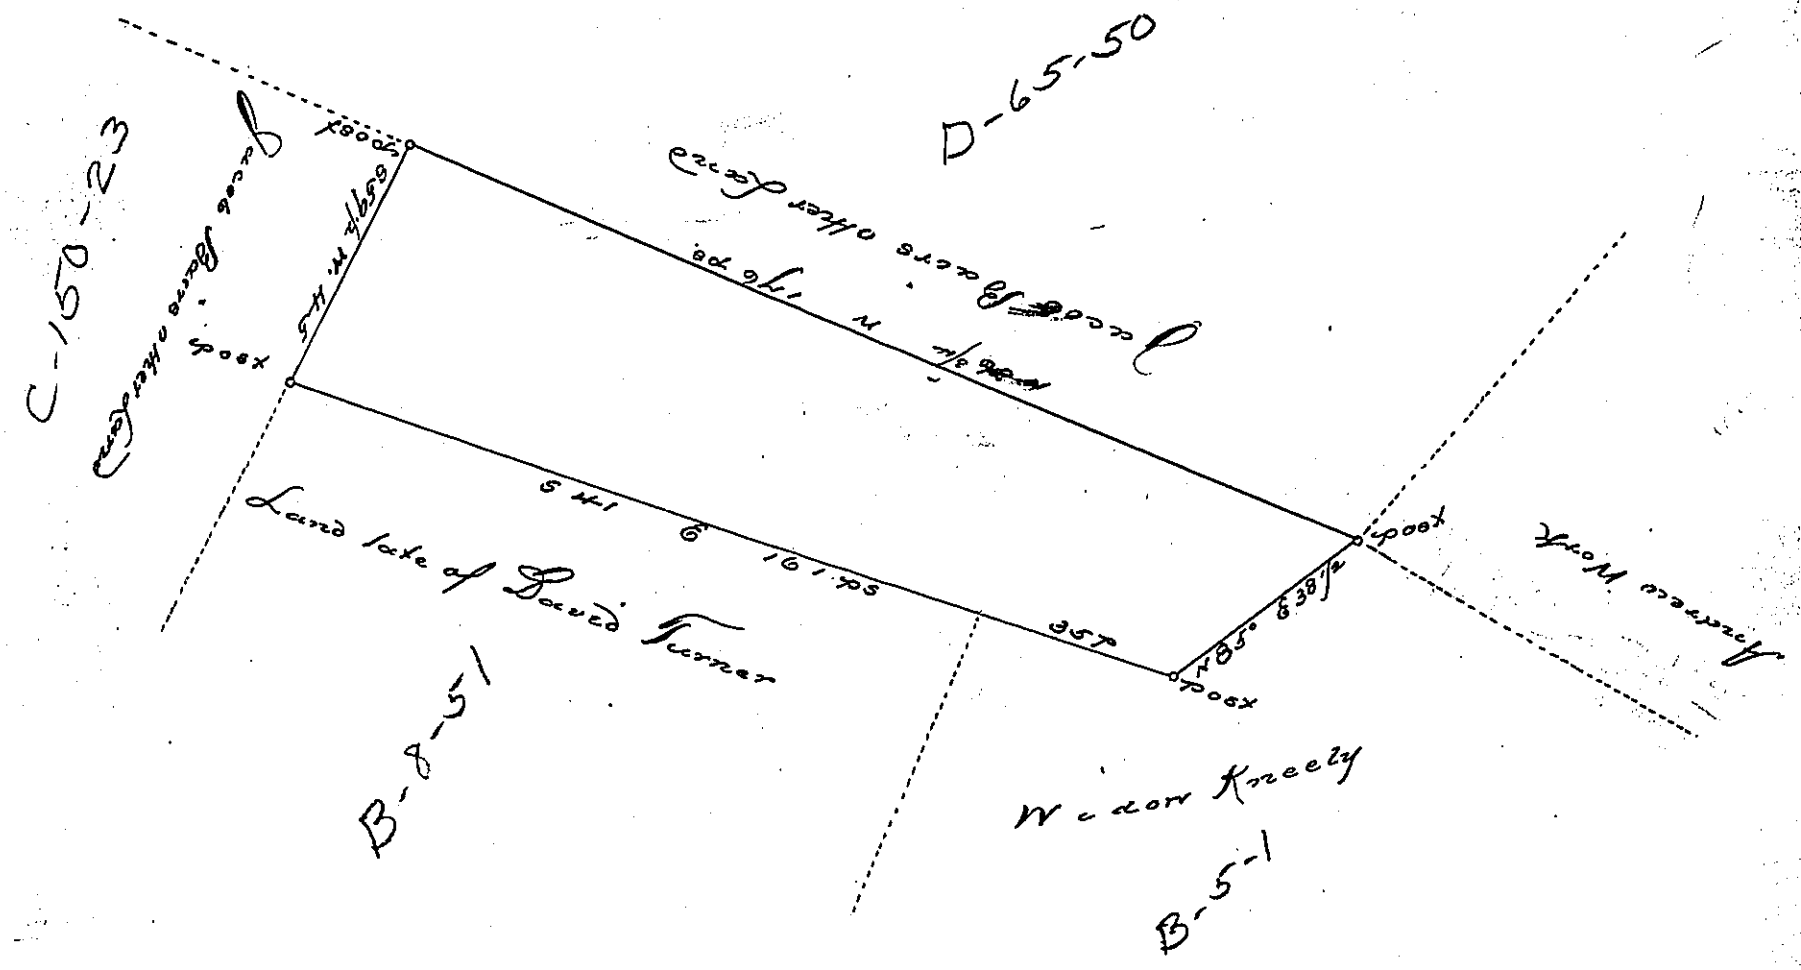

A Draught of a piece or Tract of Land Situate in Martick Township Lancaster County Containing thirty seven acres & 151 pes and the usual Allow^ce of six p^r Cent for Roads &c. Surveyed the 7th Day of December A.D 1762 7 for Jacob Bair by virtue of a Warrant Dated the First day of February A.D 1787

pr. Henry Ream D.S^r.

To John Lukens Esqr
S.G.^l

IN TESTIMONY that the above is a copy of the original remaining on file in the Department of Internal Affairs of Pennsylvania, made conformably to an Act of Assembly approved the 16th day of February, 1833, I have hereunto set my Hand and caused the Seal of said Department to be affixed at Harrisburg, this third *day of* May, *189*8

James W. Latta
Secretary of Internal Affairs.