FORM NO. 1.

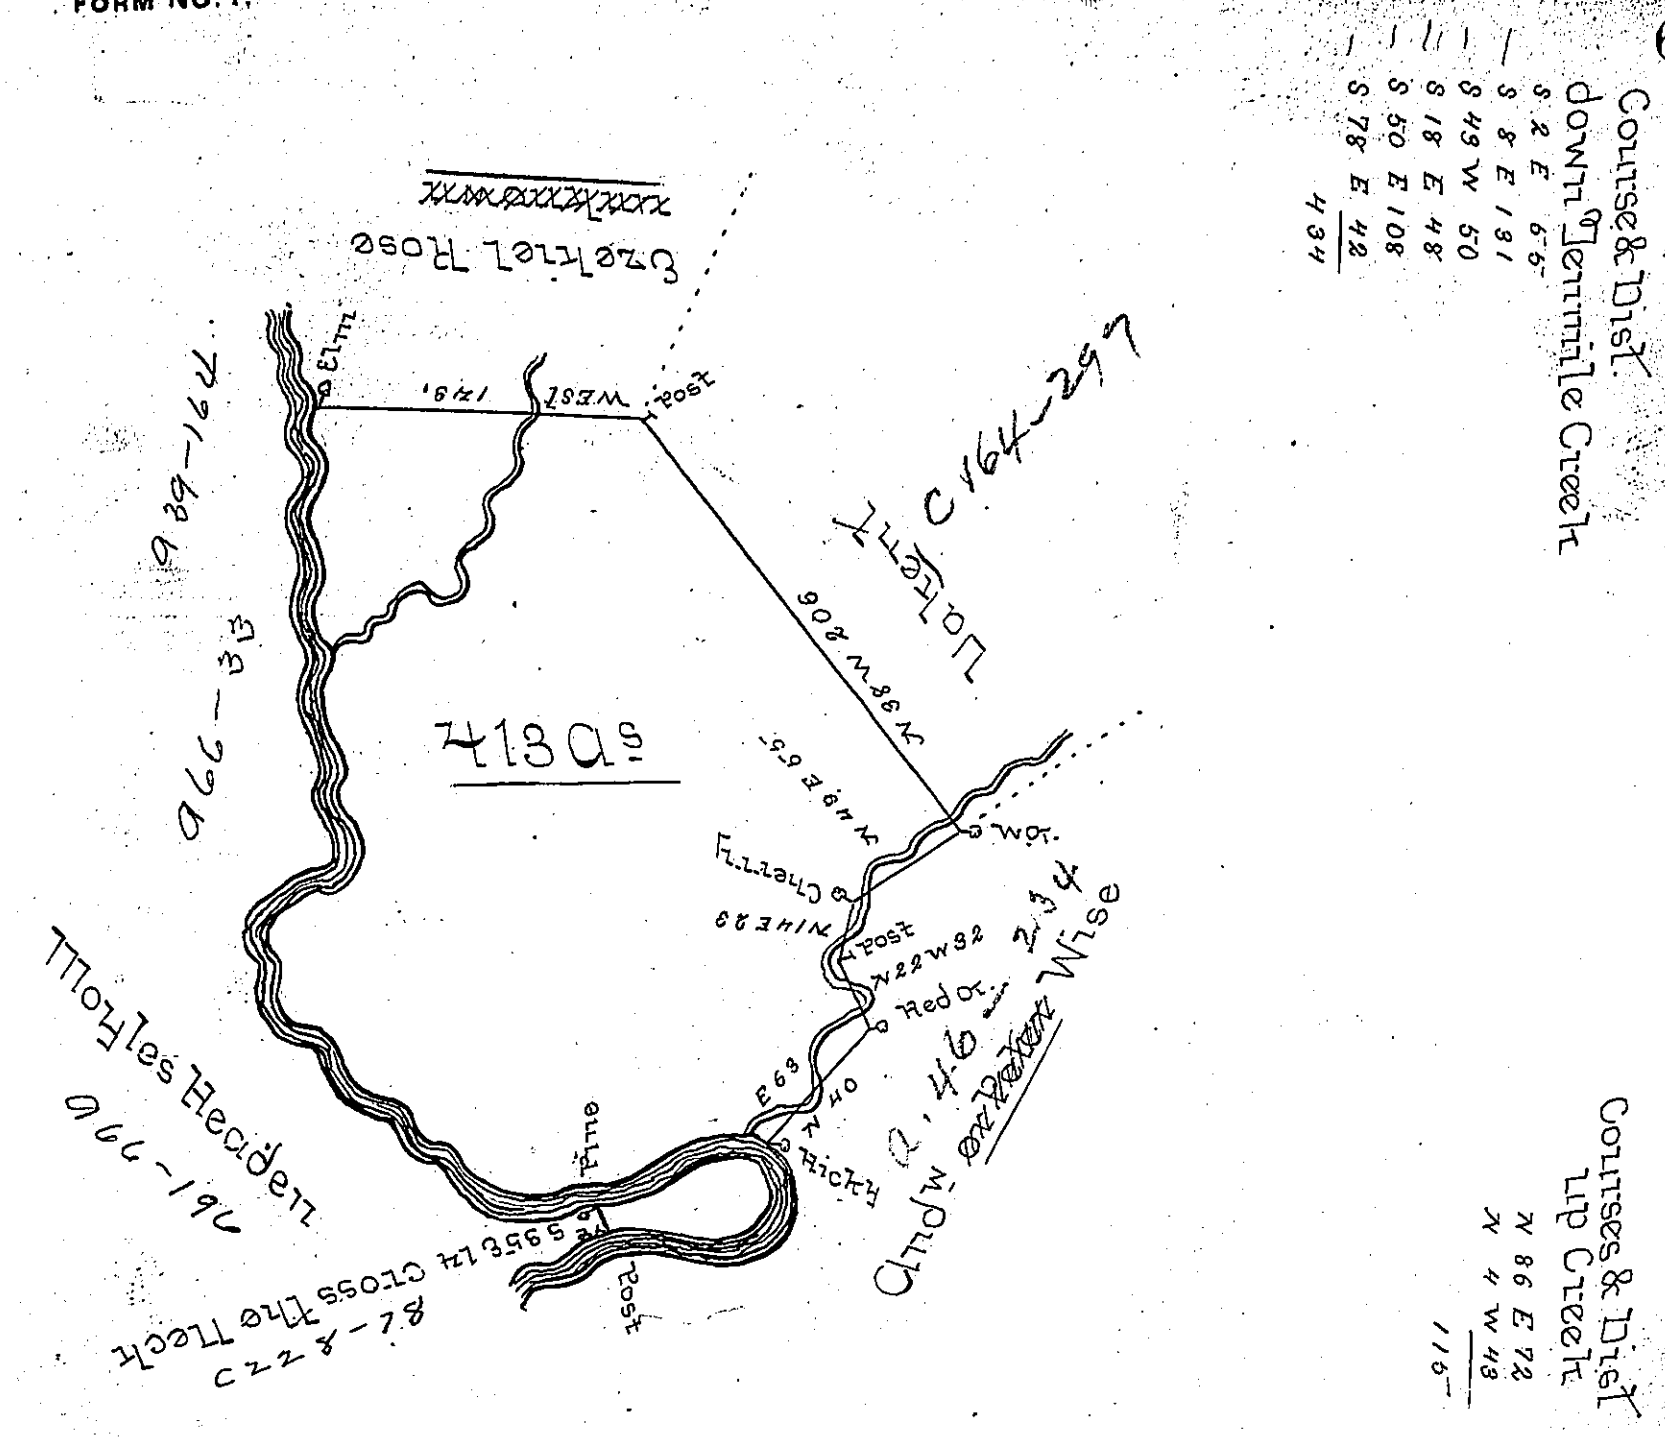

The above is a Draught of a Tract of Land in Washington County Surveyd July 3d 1786 in Pursuance of a Warrant Granted to John Daniel Jacob Stephen & David Ulery Heirs of Stephen Ulery Decd Dated June 14th 1786. Called Cranberry Containing 413½ Acres with Six P Cent for Roads &c.

David Redick D.S.

John Crikens Esqr S.G.

IN TESTIMONY that the above is a copy of the original remaining on file in the Department of Internal Affairs of Pennsylvania, made conformably to an Act of Assembly approved the 16th day of February, 1833, I have hereunto set my Hand and caused the Seal of said Department to be affixed at Harrisburg, this seventh *day of* December *1897.*

James W. Latta

Secretary of Internal Affairs.