FORM No. 1.

(N. G.)

See
P-96
B-13-59

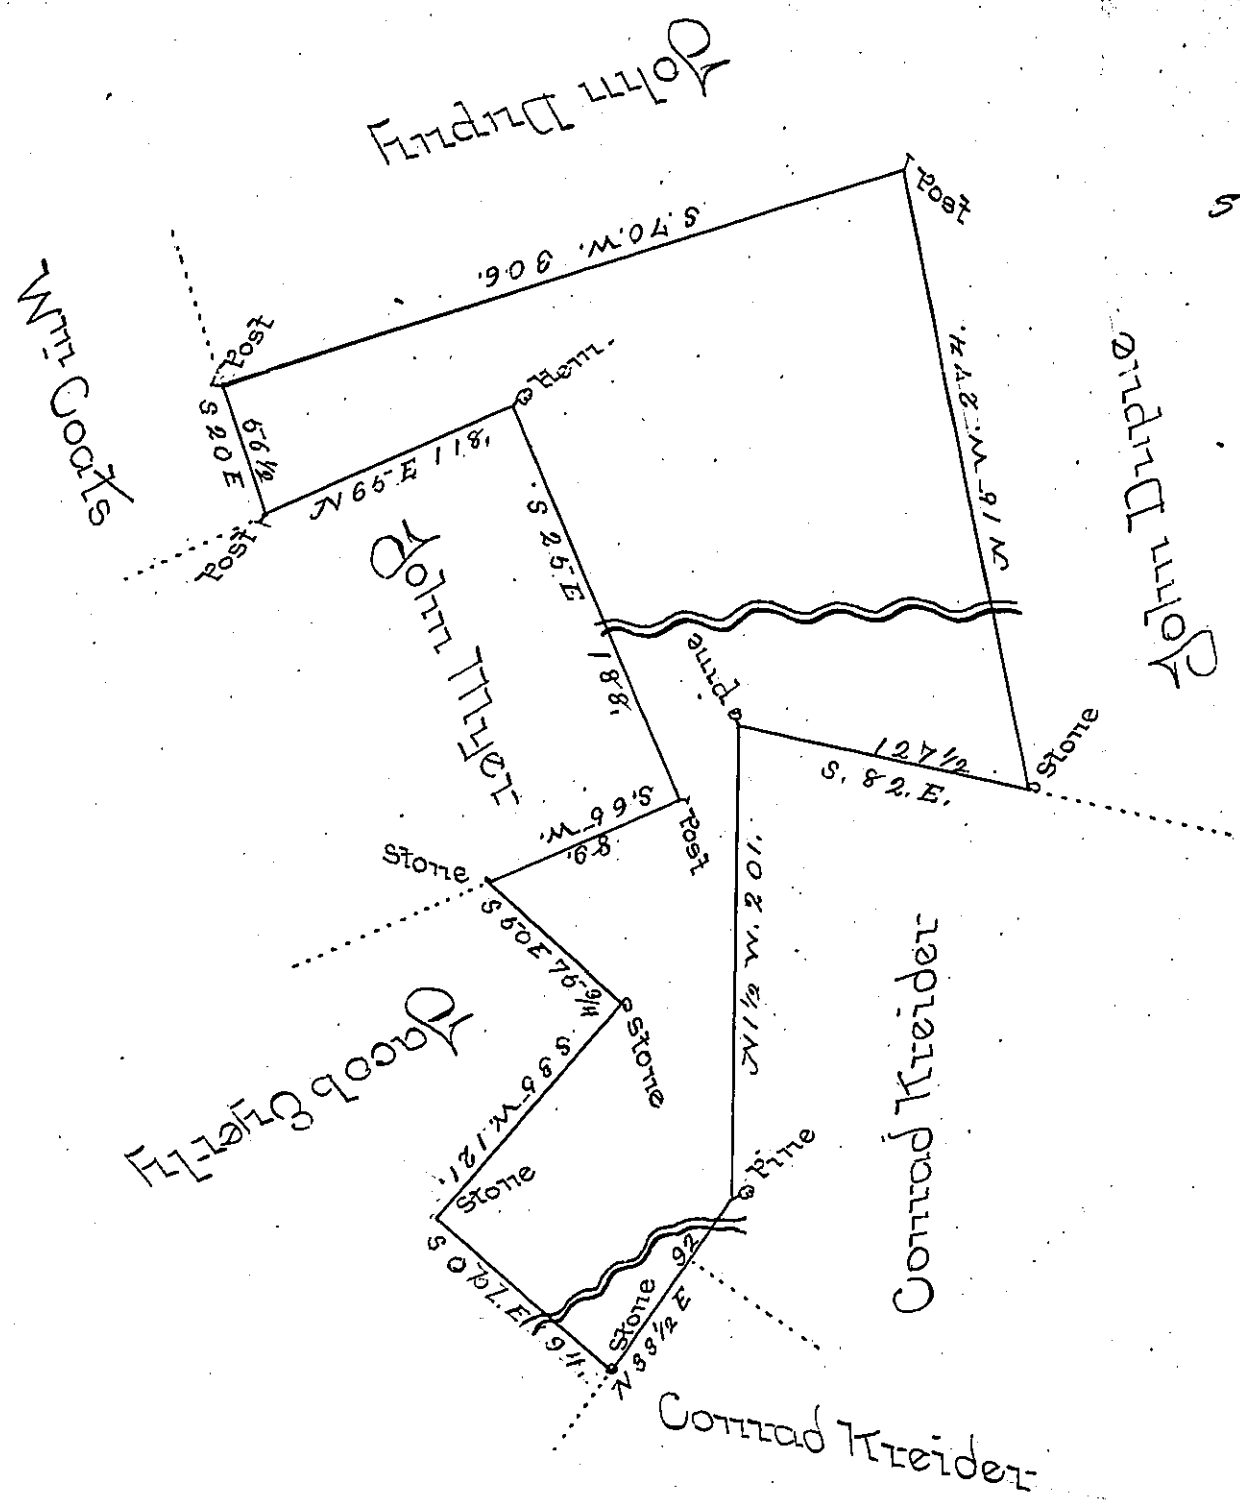

By Virtue of a Warrant dated the 3d August 1793 Surveyed the 10th June 1794 to Daniel Dupuy the above described Tract of Land situate on Yellow Run in the County of Northampton Containing four hundred and fourteen Acres Seventy three perches and the allowance of Six P Cent.

To Daniel Brodhead Esqr
Surveyor General

P Geo. Palmer D.S.

IN TESTIMONY that the above is a copy of the original remaining on file in the Department of Internal Affairs of Pennsylvania, made conformably to an Act of Assembly approved the 16th day of February, 1833, I have hereunto set my Hand and caused the Seal of said Department to be affixed at Harrisburg, this fifth *day of* April *1898.*

James W. Latta

Secretary of Internal Affairs.