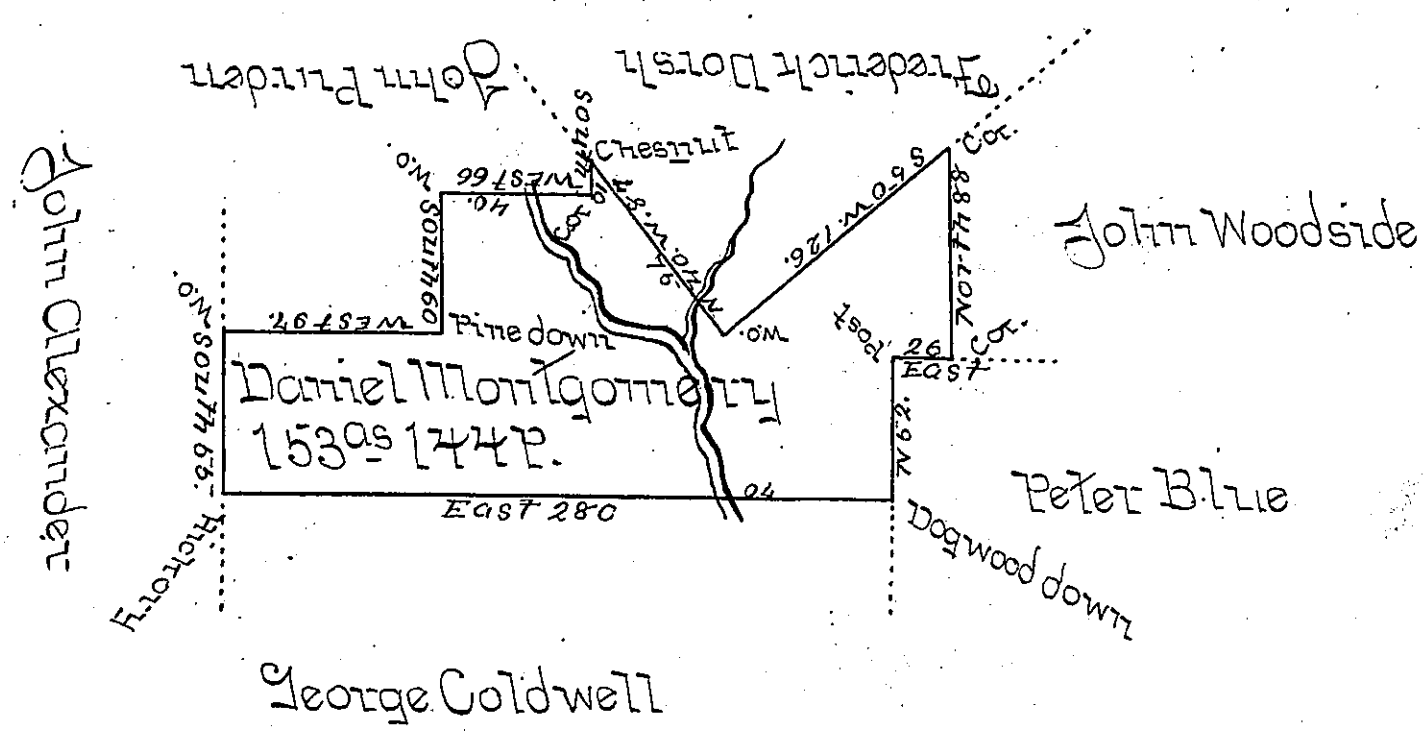

Situate in Mahoning Township in Northumberland County adjoining lands of Peter Blue John Alexander & other Containing One hundred & fifty three acres & one hundred & forty four perches & the usual Allowance of 6 pct. for Roads &c. Surveyed unto Daniel Montgomery on the 10. Day of October 1810 by Virtue of his Warrant bearing date on the 16th day of March 1807 -

To Andrew Porter Esqr Thos Woodside D.S.

Surveyor General -

NB. on this Survey there is a tolerable Cabbin in which a family was Residing at the time the Survey was made and have Resided for ten years & upwards there is about one acre of land Cleared & was first Improved — about the year 1801. Thos Woodside

IN TESTIMONY that the above is a copy of the original remaining on file in the Department of Internal Affairs of Pennsylvania, made conformably to an Act of Assembly approved the 16th day of February, 1833, I have hereunto set my Hand and caused the Seal of said Department to be affixed at Harrisburg, this Third *day of* May *1898*

James W. Latta

Secretary of Internal Affairs.