FORM NO. I.

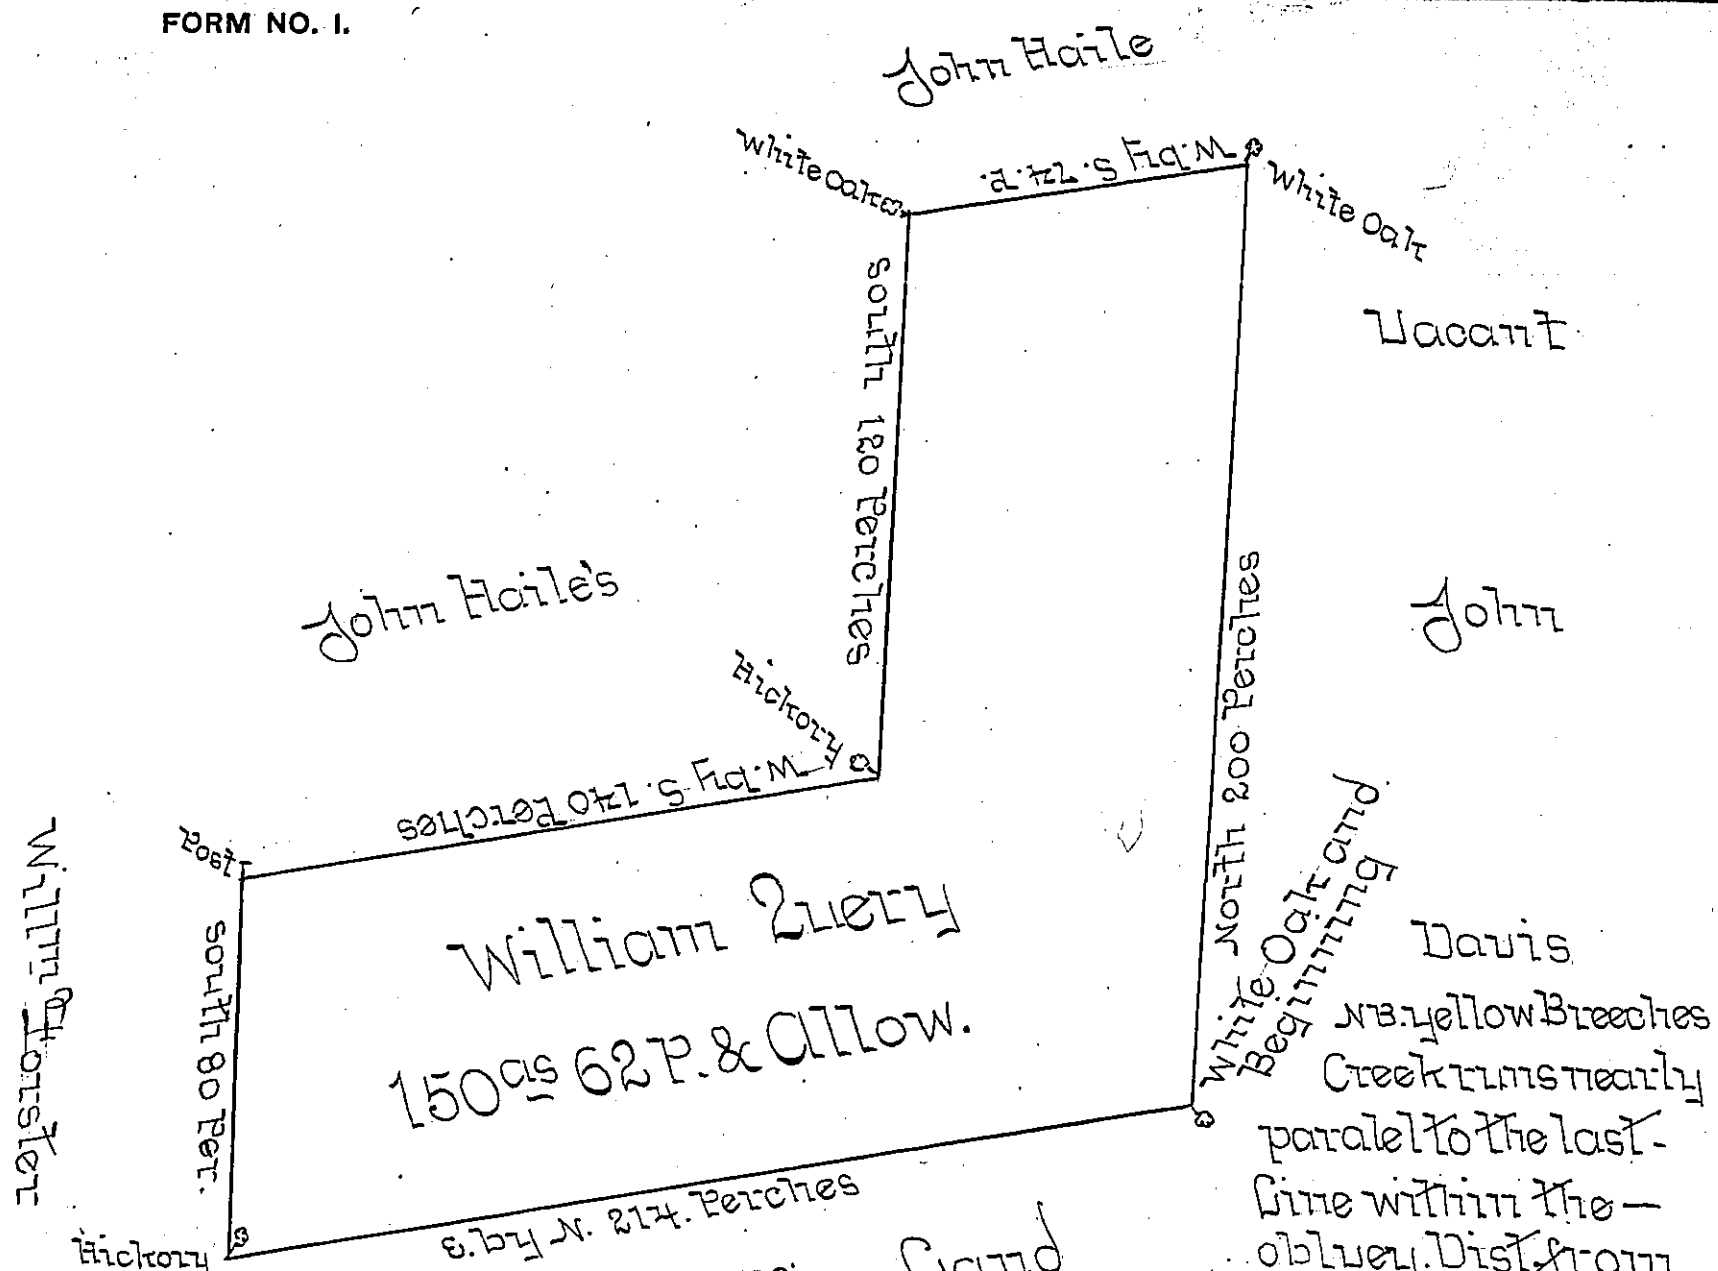

A Draught of a Tract of Land Situate on both Sides of Yel-low Breeches Creek in West Pennsborrough Township in the County of Cumberland (late Part of the County of Lancaster) containing one hundred and fifty Acres and sixty two Per-ches and the Allowance of six Acres P Cent. for Roads and Highways, Surveyd for Willm Query the 24th day of March 1745 by Thomas Cookson Esqr late Deputy Sur-veyor of Sam.l County in pursuance of a Warrant from the honble the Proprietaries of Pennsylvania to him directed by Wm Parsons Esqr at that time Surve-yor General, bearing Date at Philad.a the 7th day of April 1774. Protracted from Mr Cooksons Field-Book and calculated at the Distance obl. Willm Query the 14th July obl.

P Geo. Stevenson one of the Exers of Tho.s obl. Cookson Decd.

IN TESTIMONY that the above is a copy of the original remaining on file in the Department of Internal Affairs of Pennsylvania, made conformably to an Act of Assembly approved the 16th day of February, 1833, I have hereunto set my Hand and caused the Seal of said Department to be affixed at Harrisburg, this Third *day of* May *1898*

James W. Latta

Secretary of Internal Affairs.