FORM NO. I.

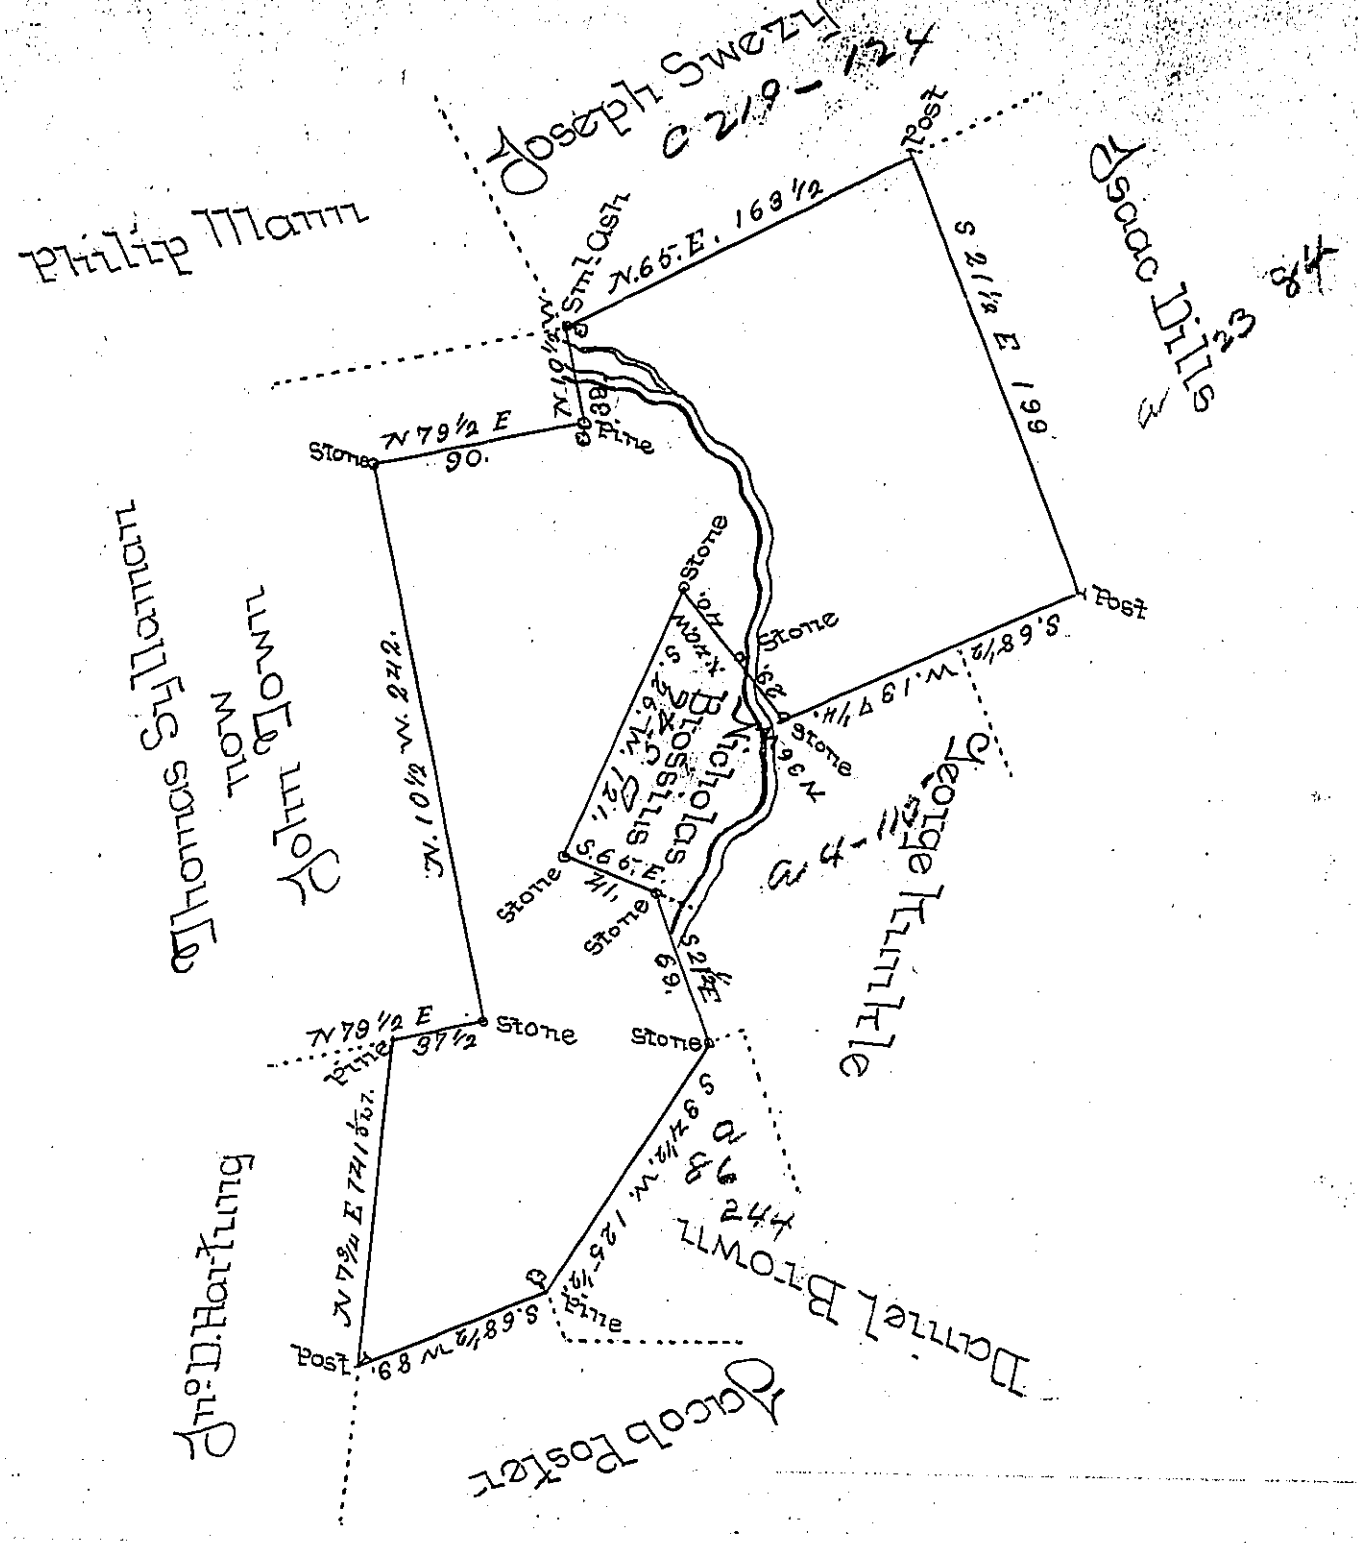

By Virtue of a Warrant dated the 19th March 1793 Surveyed the 25th November 1793 to Mary Brodhead the above described tract of Land Situate on the West branch of Brodheads creek in Lower Smithfield Township Northampton County containing Three hundred and ninety four Acres and the allowance of Six P Cent &c.

Geo: Palmer D.S.

To Daniel Brodhead Esquire ---
Surveyor General of Pennsylvania

IN TESTIMONY that the above is a copy of the original remaining on file in the Department of Internal Affairs of Pennsylvania, made conformably to an Act of Assembly approved the 16th day of February, 1833, I have hereunto set my Hand and caused the Seal of said Department to be affixed at Harrisburg, this Third *day of* May *189*8

James W Latta
Secretary of Internal Affairs.

29