FORM No. 1.

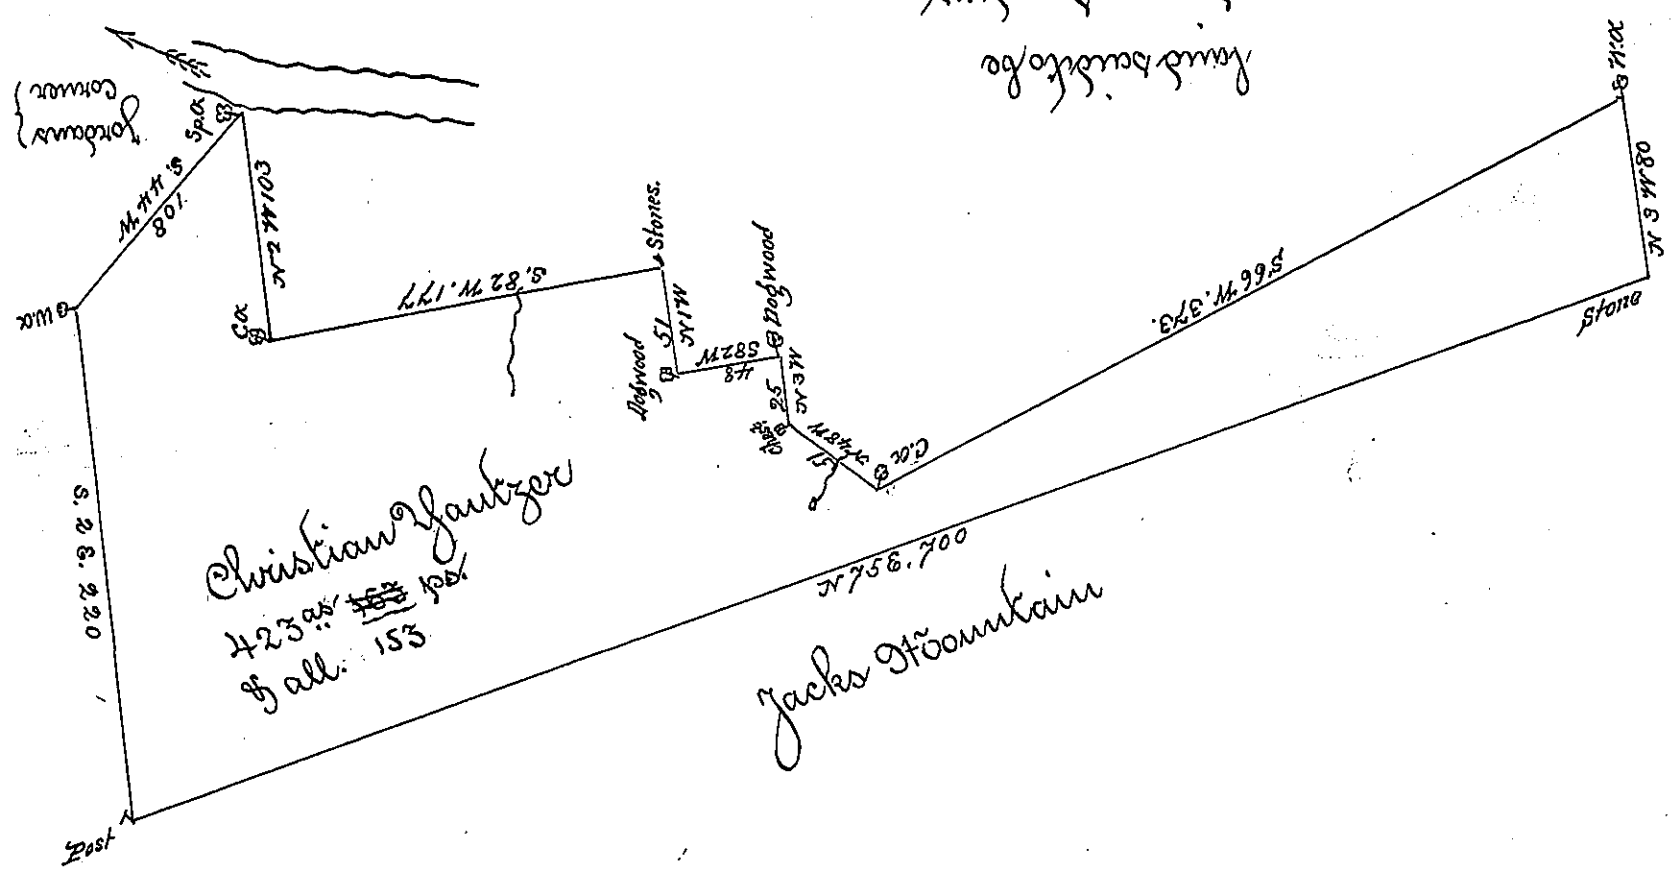

Situate in West Buffaloe Township in the County of Northumb.d Surveyed on the 30 day of May 1794 (by Frederick Evans then Deputy Surveyor) for Christian Yantzer by Virtue of his Warrant bearing date on the 9 day of July 1792 Containing four hundred and twenty three Acres and one hundred and ~~sixty~~ fifty three perches with the usual allowance of six p Cent

To Samuel Cochran Esq.r
Surveyor General

Henry Donnel D.S

IN TESTIMONY that the above is a copy of the original remaining on file in the Department of Internal Affairs of Pennsylvania, made conformably to an Act of Assembly approved the 16th day of February, 1833, I have hereunto set my Hand and caused the Seal of said Department to be affixed at Harrisburg, this Thirtieth *day of* November *1897.*

James W. Latta
Secretary of Internal Affairs.