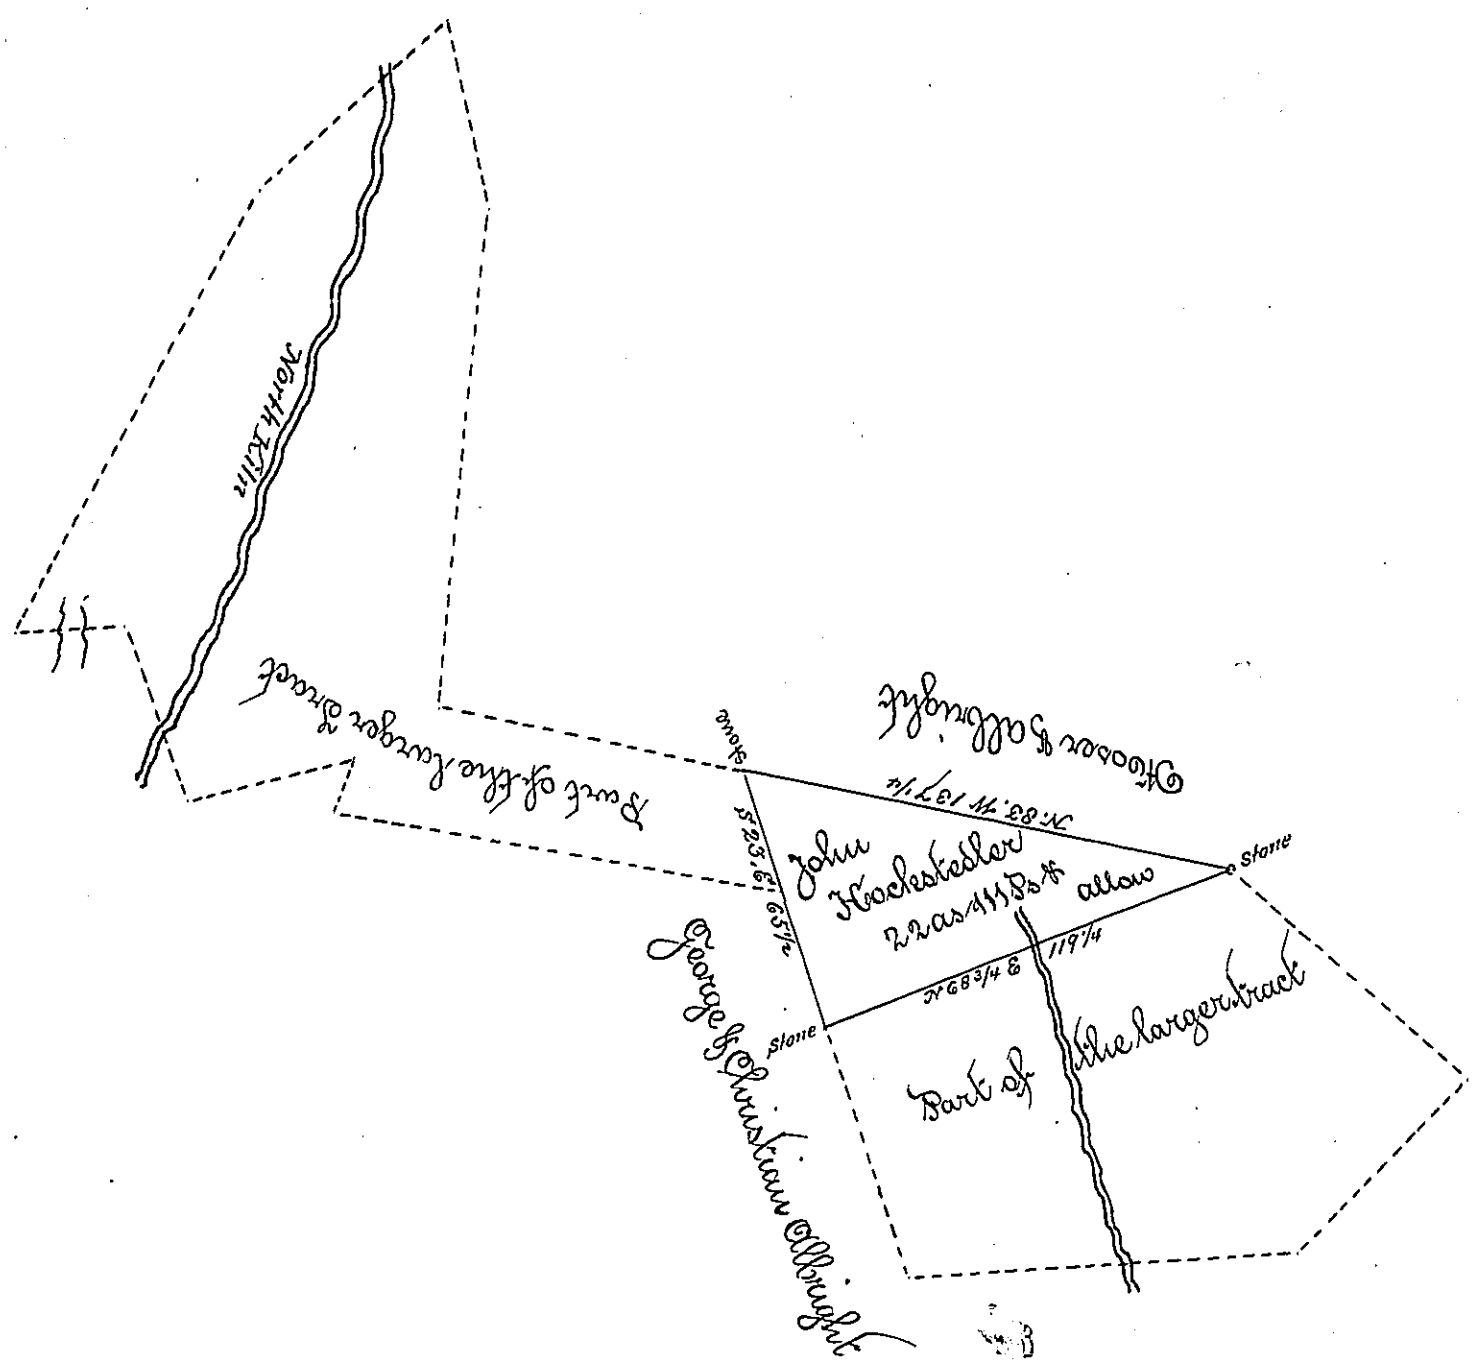

Situate in Bern Township, Berks County containing twenty two Acres, one hundred and eleven Perches and the allowance of six per Cent for Roads &c part of a larger Tract of one hundred and eighty seven Acres & allowance surveyed to John Hockstedler in pursuance of a warrant dated the 3rd May 1758. Resurveyed & divided the 1st February 1791 for the Widow Fare &

To Richard J. Leech Esq.
Sur. Genl. Penna

Pr. Wm. Wheeler Co. D.S.
John Ho. Heyneman D.S

IN TESTIMONY that the above is a copy of the original remaining on file in the Department of Internal Affairs of Pennsylvania, made conformably to an Act of Assembly approved the 16th day of February, 1833, I have hereunto set my Hand and caused the Seal of said Department to be affixed at Harrisburg, this fourth *day of* January *1898.—*

James W Latta
Secretary of Internal Affairs.