FORM No. 1.

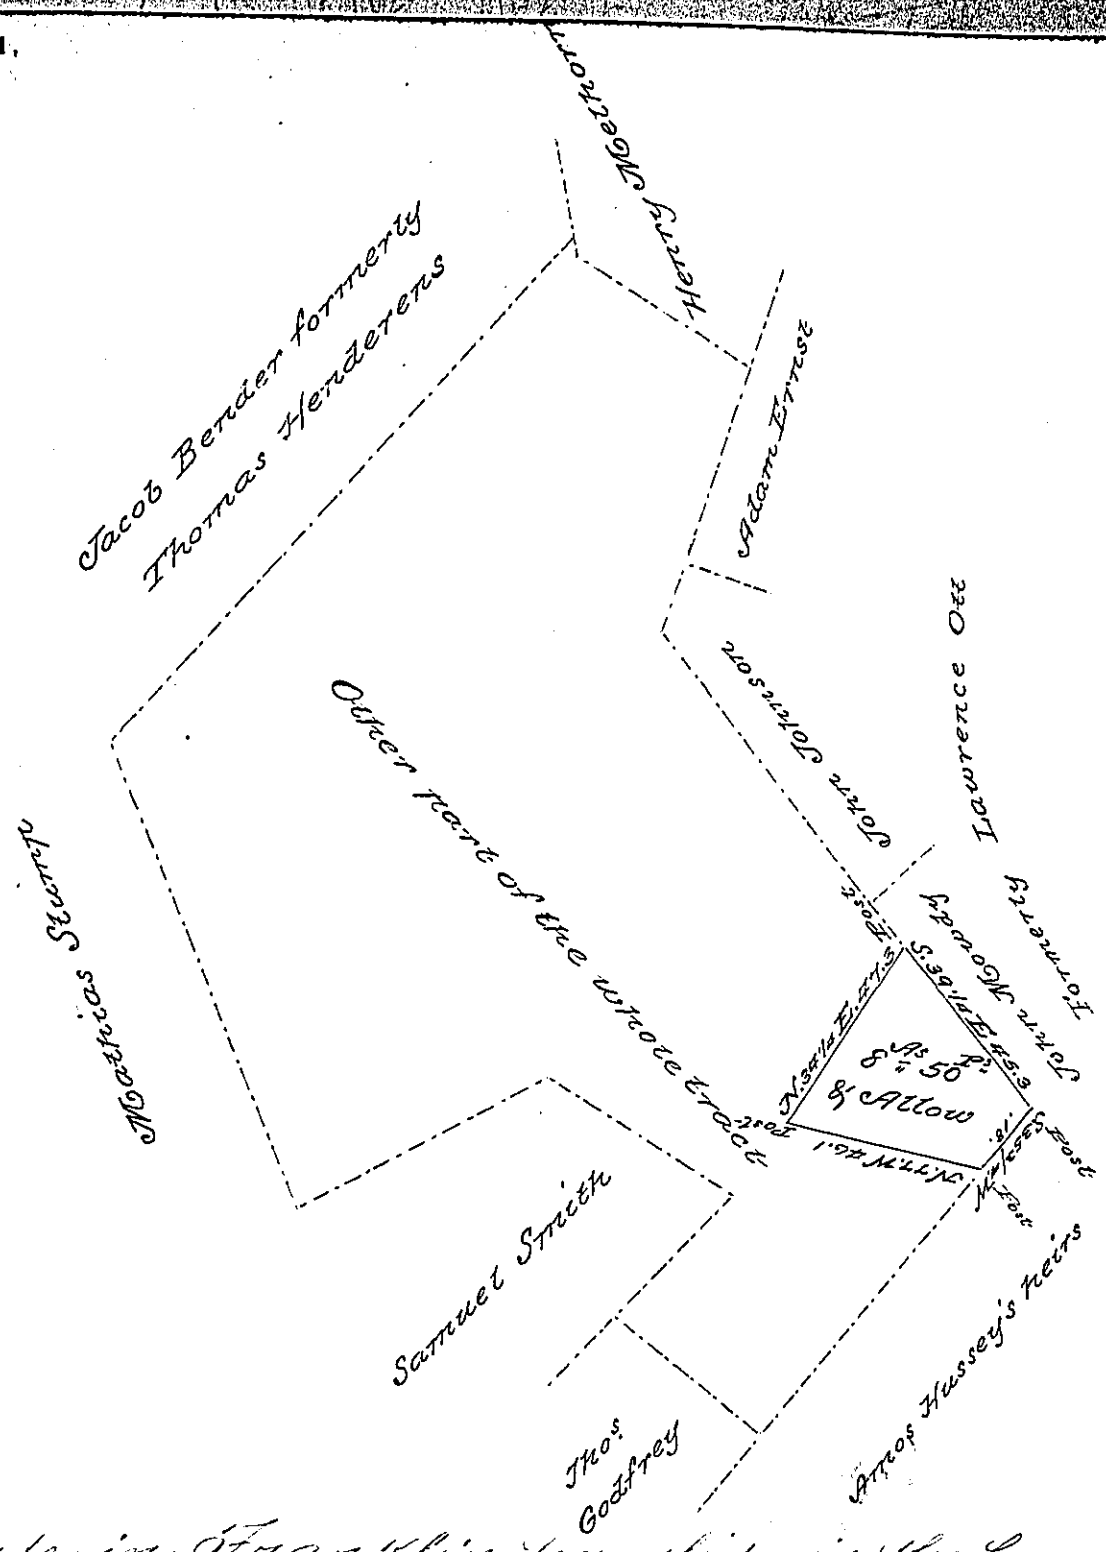

Situate in Franklin township in the County of York Containing as above set forth 8 Acs 50 perches and allowance, Being part of a larger tract of land originally surveyed by Charles Lukens then D. S. on the 13th day of April 1768, In pursuance of the application No. 4911 for 150 Acs granted to George Stahl dated the 5th day of April 1768, Resurveyed and Divided off from said larger tract the 18th day of May 1827. for Henry Lehmer owner of said part, at whose request the same is returned for confirmation

To Gabriel Hiester Esqr. Surveyor General } Danl Small D.S.

IN TESTIMONY that the above is a copy of the original remaining on file in the Department of Internal Affairs of Pennsylvania, made conformably to an Act of Assembly approved the 16th day of February, 1833, I have hereunto set my Hand and caused the Seal of said Department to be affixed at Harrisburg, this seventh *day of* December *1897*

James W. Latta

Secretary of Internal Affairs.