FORM No. 1.

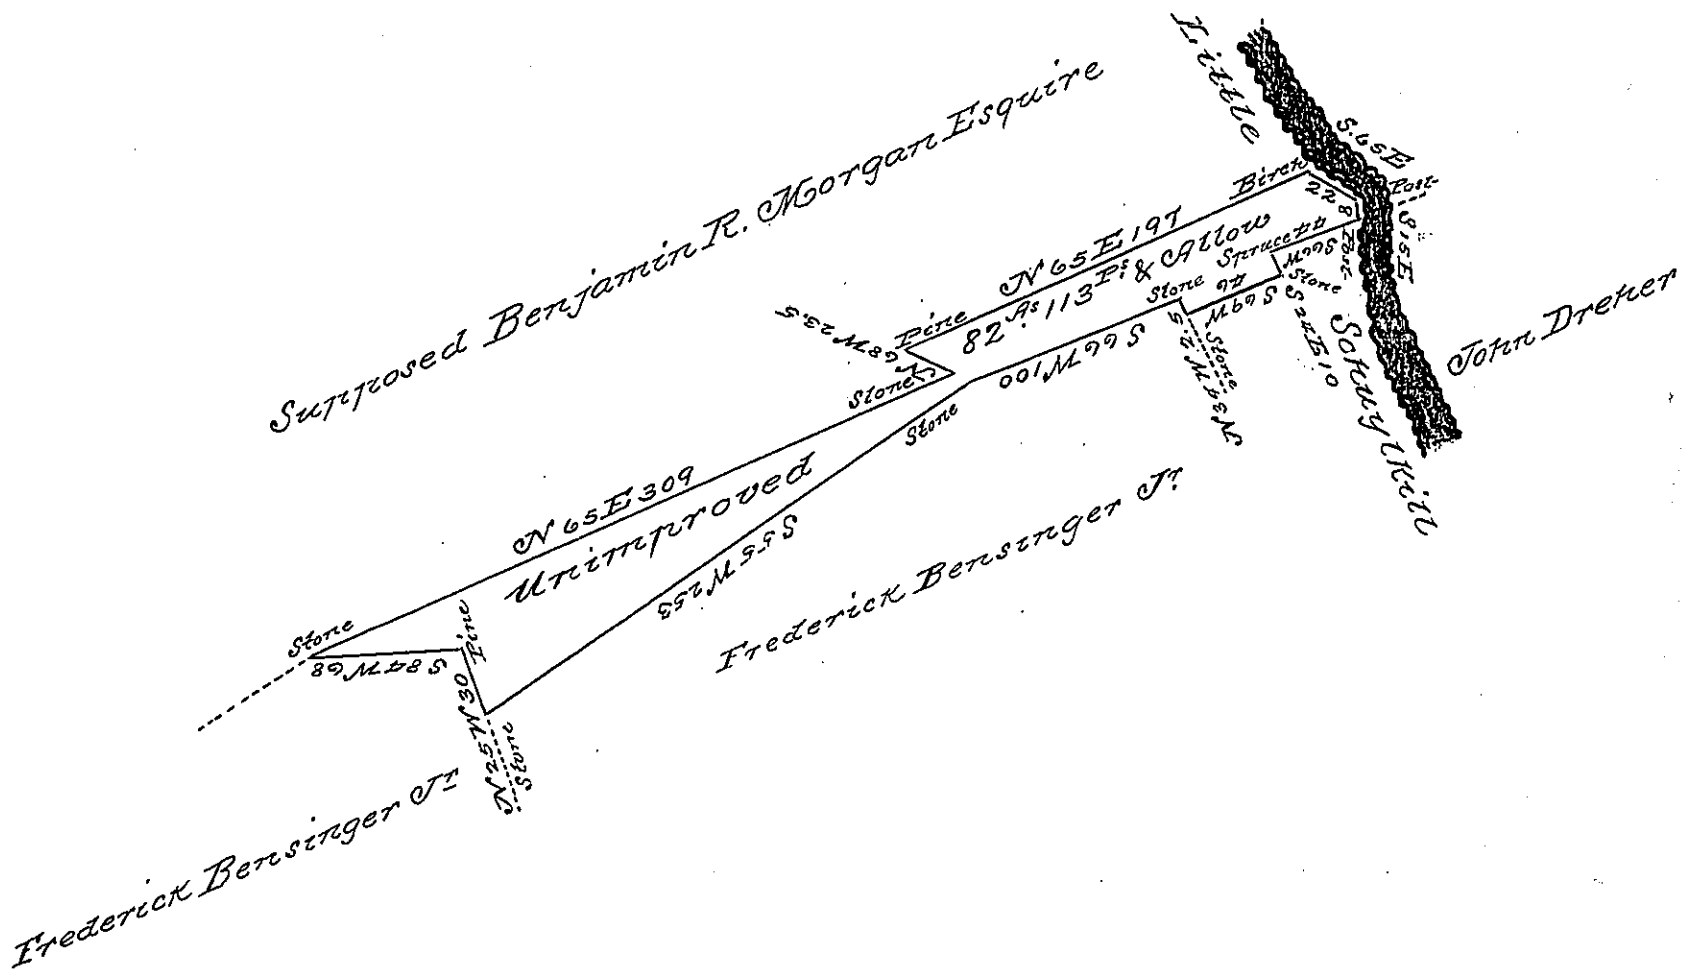

Situate in Rush Township Schuylkill County containing eighty two acres and one hundred and thirteen perches and the allowance of six per Cent surveyed on the 15th day of January 1828 in pursuance of a warrant dated the 22d day of November 1827 granted George Grim

To Gabriel Hiester Esquire Surveyor General of Penna } J Lauderbrun Dep Surv Schuylkill

The above land is claimed by Benjamin R. Morgan Esquire of the City of Philadelphia

J L. df

IN TESTIMONY that the above is a copy of the original remaining on file in the Department of Internal Affairs of Pennsylvania, made conformably to an Act of Assembly approved the 16th day of February, 1833, I have hereunto set my Hand and caused the Seal of said Department to be affixed at Harrisburg, this seventh *day of* December *1897*

James W. Latta

Secretary of Internal Affairs.