FORM NO. I.

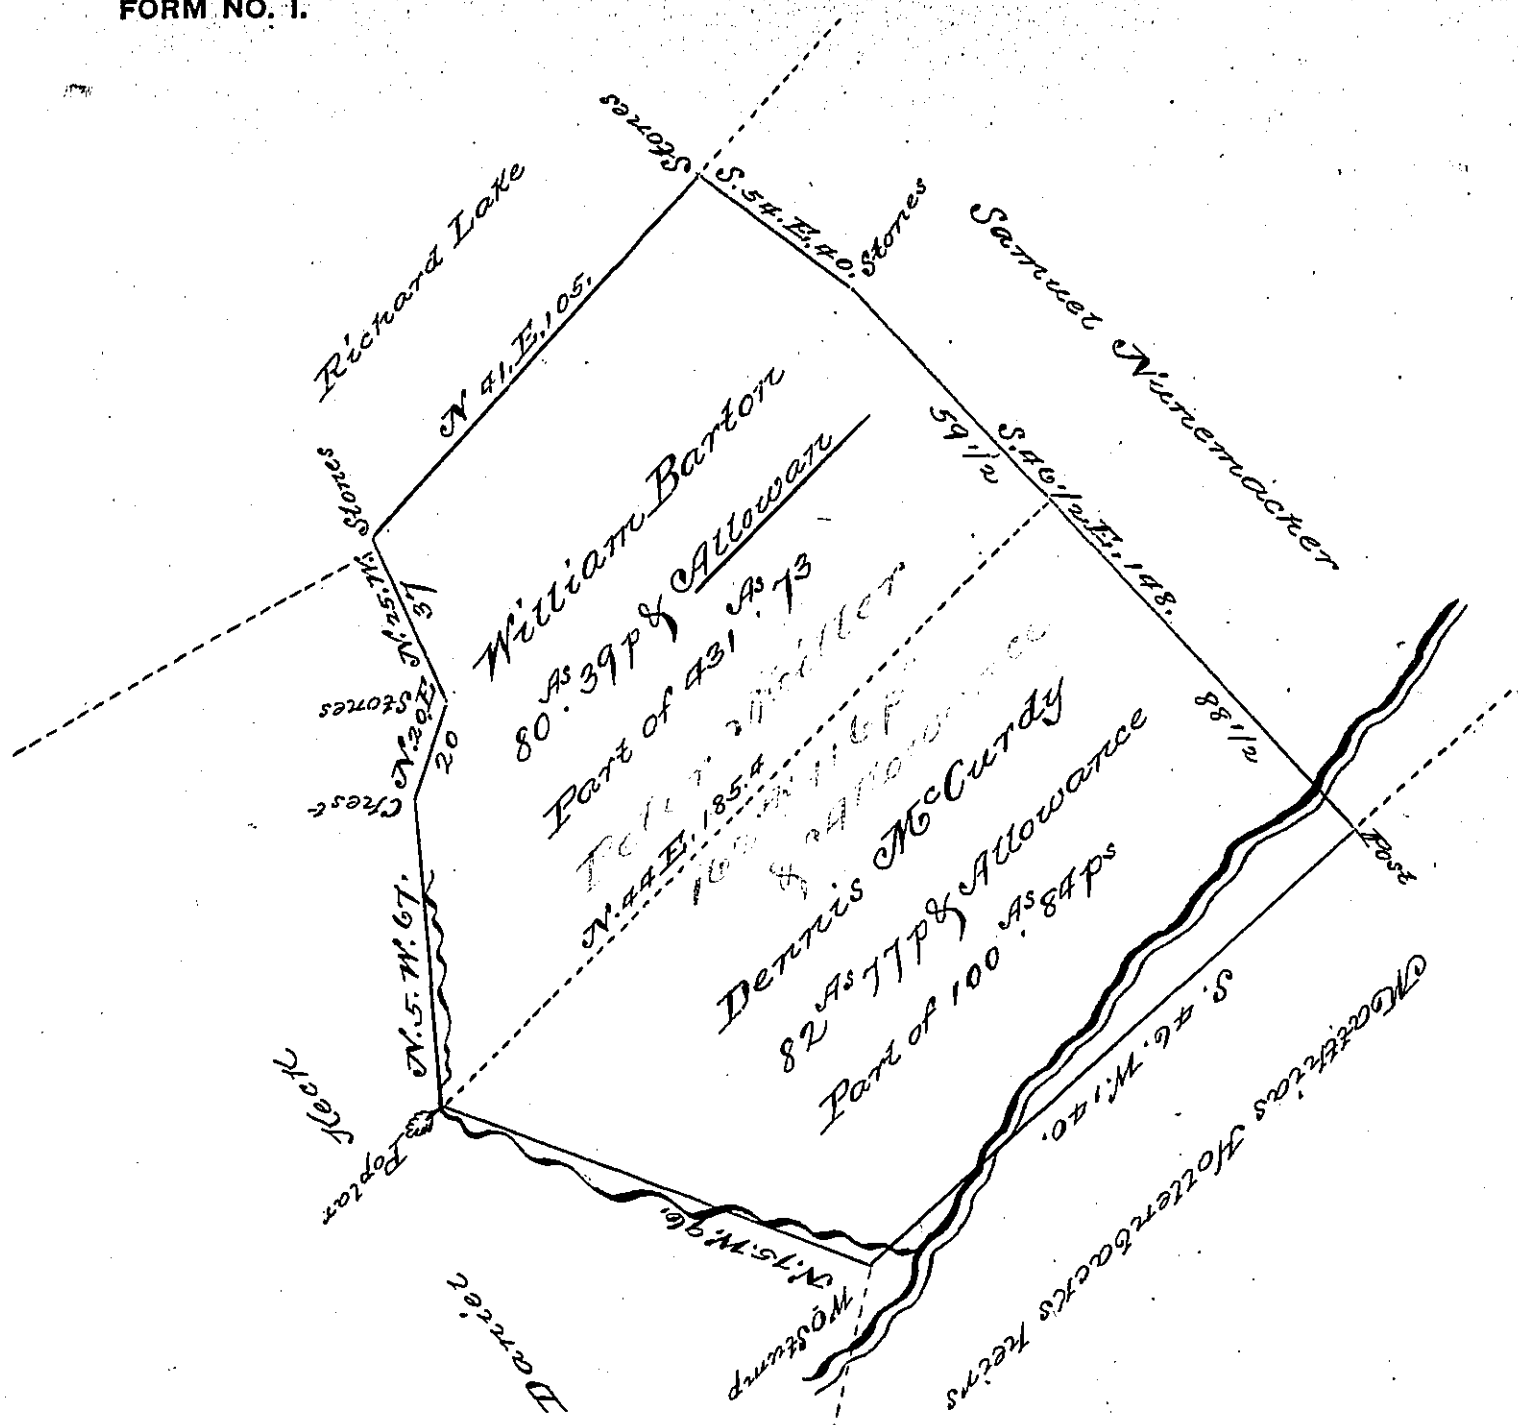

Draft of a tract of land Situate in Tyrone Township Perry County Containing One hundred and sixty two Acres 116 ps & allowance of Six per Cent for roads &c Part of two tracts as follows viz One tract surveyed on a warrant granted to Dennis McCurdy dated April the 11th 1794 The other on a warrant granted to William Barton dated February the 10th 1794

The above part Surveyed for Peter Miller the Owner June the 1st 1841

Jno Wm Wilson D.S.

IN TESTIMONY that the above is a copy of the original remaining on file in the Department of Internal Affairs of Pennsylvania, made conformably to an Act of Assembly approved the 16th day of February, 1833, I have hereunto set my Hand and caused the Seal of said Department to be affixed at Harrisburg, this First *day of* March *1898*

James W. Latta

Secretary of Internal Affairs.