FORM NO. I.



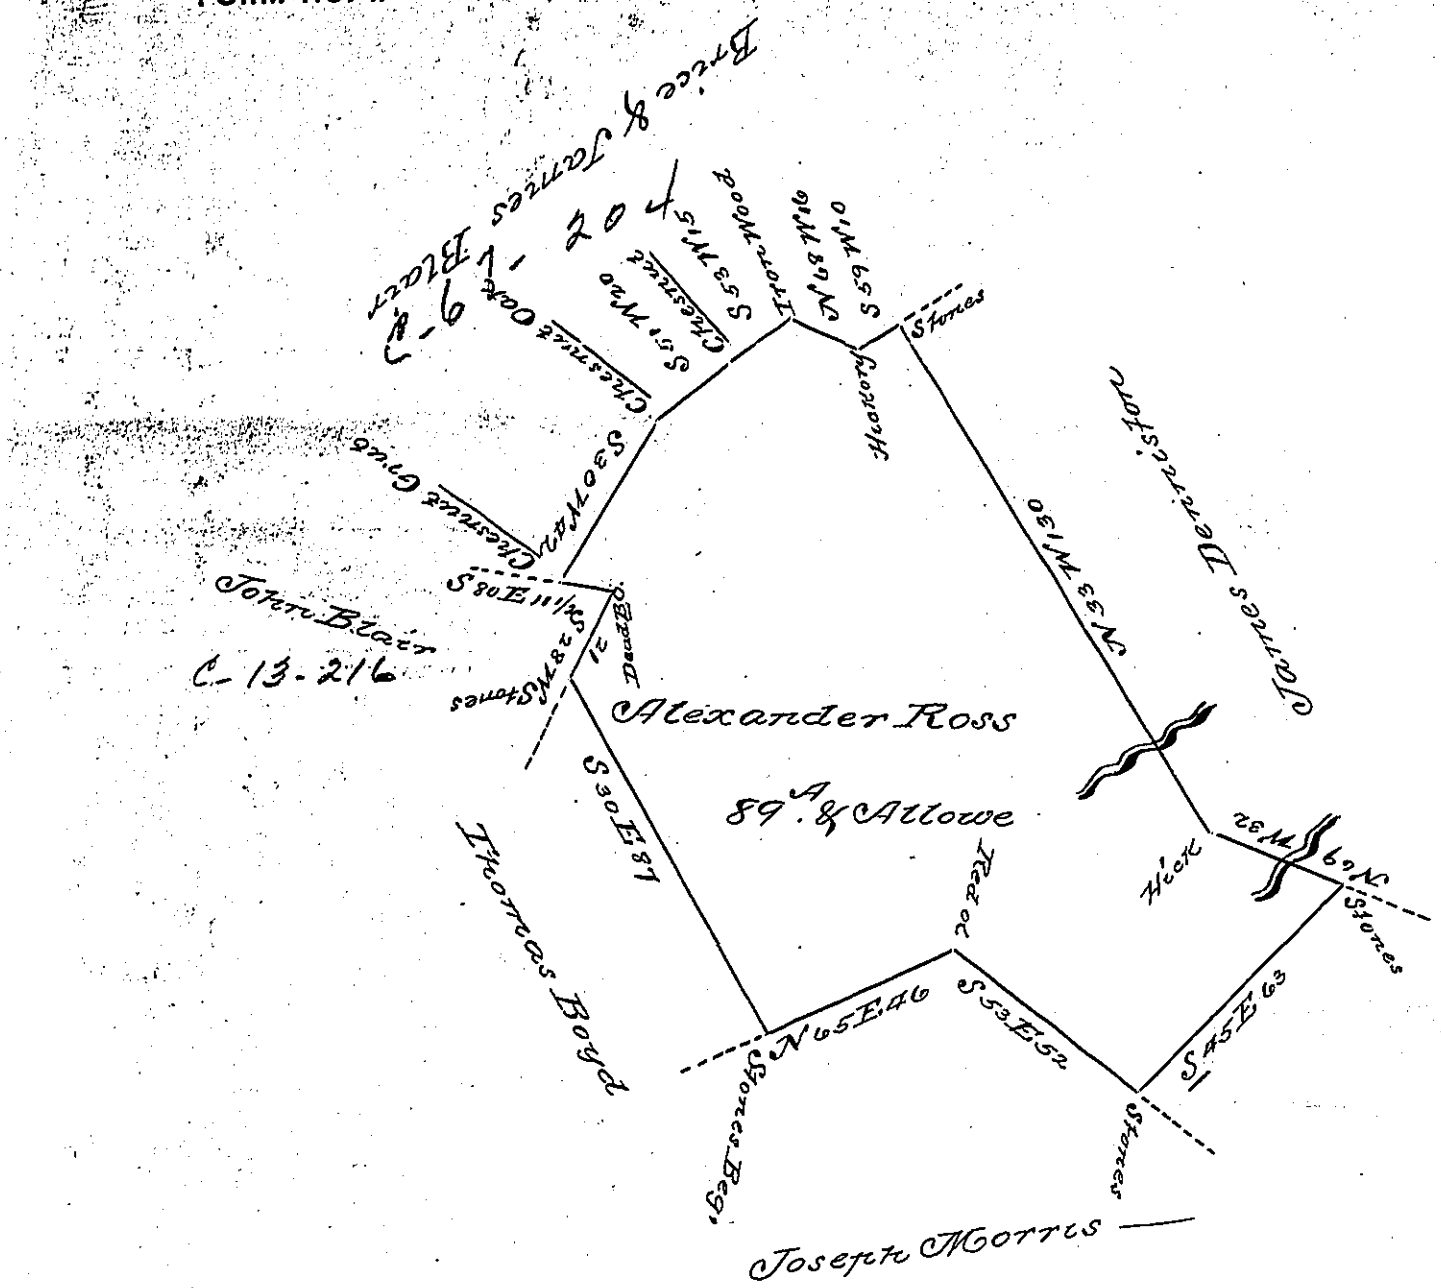


A Draught of a tract of land Situate in Warrington Township in the County of York Surveyed the 29th. Sept. 1790 for Alexander Ross in Pursuance of a Warrant to Jacob Cox Dated the 24 Day of February 1775

Containing Eighty Nine Acres and allowance of Six Acres p. Cent for Roads &c

John Forsyth D. S.

To Daniel Brodhead Esq.
Surveyor General

*IN TESTIMONY that the above is a copy of the original remaining on file in the Department of Internal Affairs of Pennsylvania, made conformably to an Act of Assembly approved the 16th day of February, 1833, I have hereunto set my Hand and caused the Seal of said Department to be affixed at Harrisburg, this* Fifth *day of* April *1898*

James W. Latta
*Secretary of Internal Affairs.*