FORM NO. I.

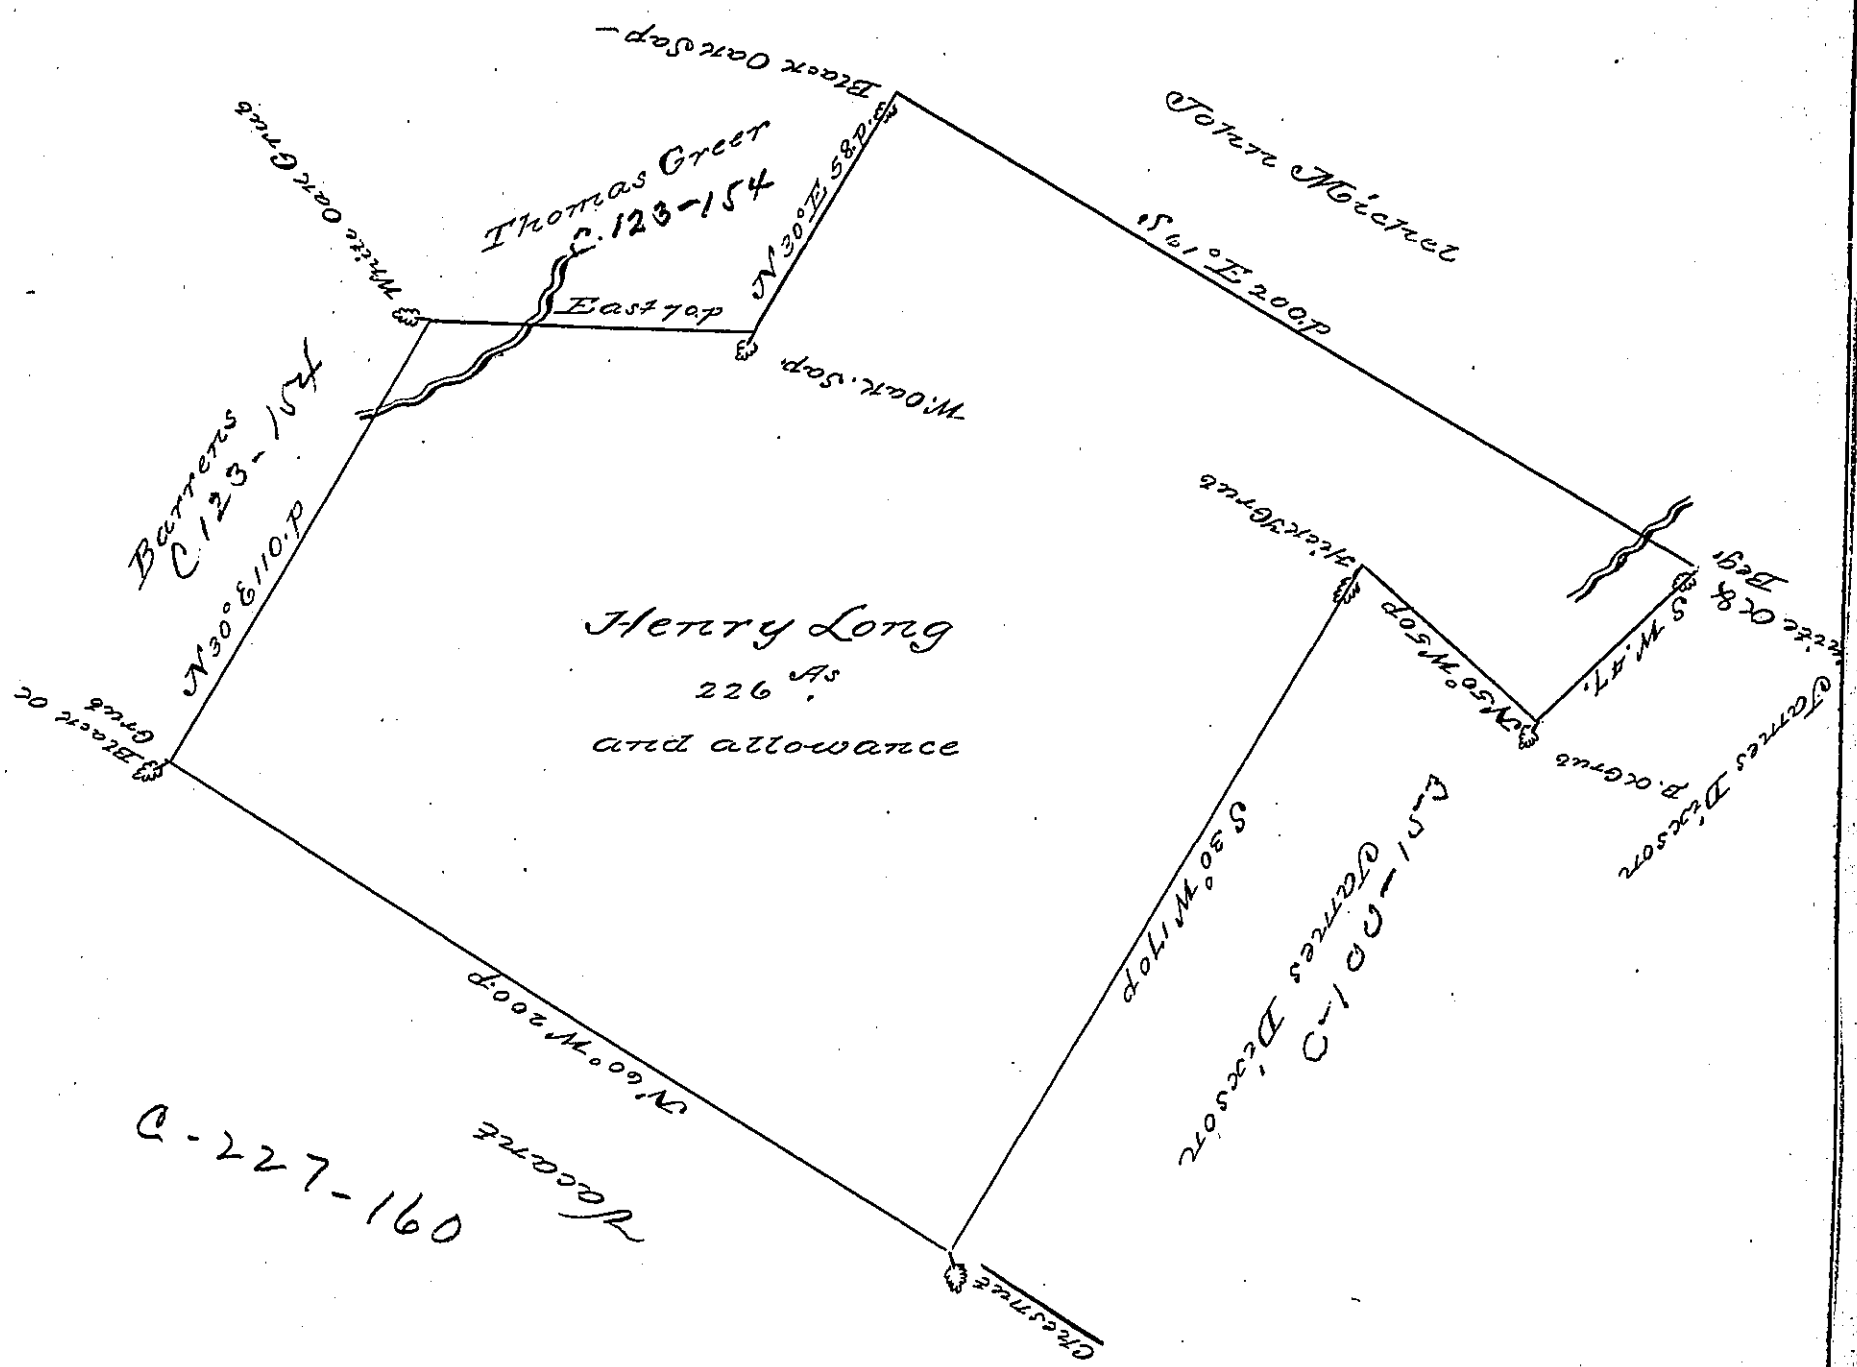

A Draught of a Tract of Land situate in Strabesford Township York County containing Two Hundred & Twenty Six acres and an Allowance of Six acres ℘ Cent for Roads and High-Ways Surveyed the 14th Day of January 1760 for Henry Long in pursuance of a Warrant bearing Date the eighteenth Day of June 1759 and do Settled Place about 14 Years before the Date of the Warrant

Geo Stevenson D. S.

To Nicholas Scull Esqr Surv. Genl.

IN TESTIMONY that the above is a copy of the original remaining on file in the Department of Internal Affairs of Pennsylvania, made conformably to an Act of Assembly approved the 16th day of February, 1833, I have hereunto set my Hand and caused the Seal of said Department to be affixed at Harrisburg, this Thirda *day of* May *1898*

James W Latta

Secretary of Internal Affairs.