FORM NO. I.

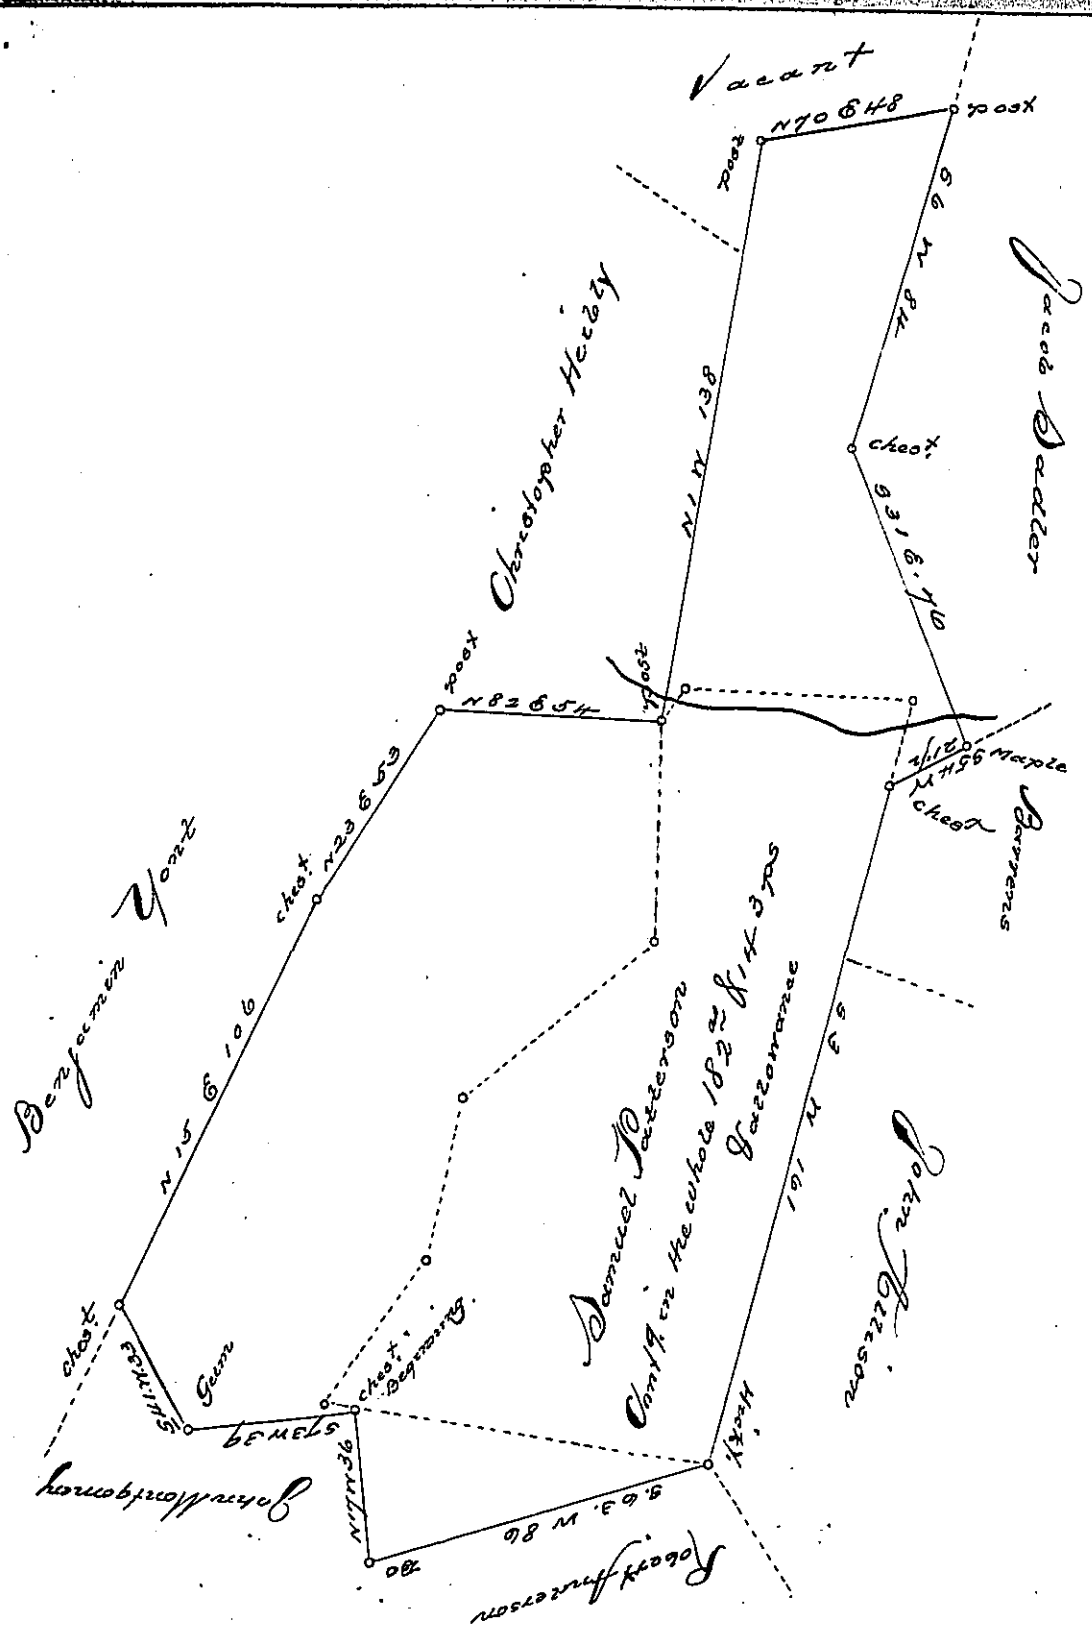

In pursuance of a warrant dated the 12th Day of April 1785. there was surveyed for Samuel Patterson on the 16th day of 11th Mo. 1785. by William Kersey late D.S. the above described Tract of Land Situate in Hopewell Township York County Containing in the whole 182 as & 143 ps and allowance. Including a Survey made of 73 as 90 perches he holds in right of David Hamilton as above represented, by Application No 5480. for 150 as dated the 24th day of May Anno Domini 1769. And now at the request of the present Owner James Patterson we are desired to make return of the Draught. as calculated and examined the 3d day of January Anno Domini 1806.

per Jacob Spangler D.S.
John Eichelberger D.S.

To Samuel Cochran Esq
Surveyor General.
Lancaster Pa

IN TESTIMONY that the above is a copy of the original remaining on file in the Department of Internal Affairs of Pennsylvania, made conformably to an Act of Assembly approved the 16th day of February, 1833, I have hereunto set my Hand and caused the Seal of said Department to be affixed at Harrisburg, this Seventh *day of* June, *1898.*

James W. Latta
Secretary of Internal Affairs.