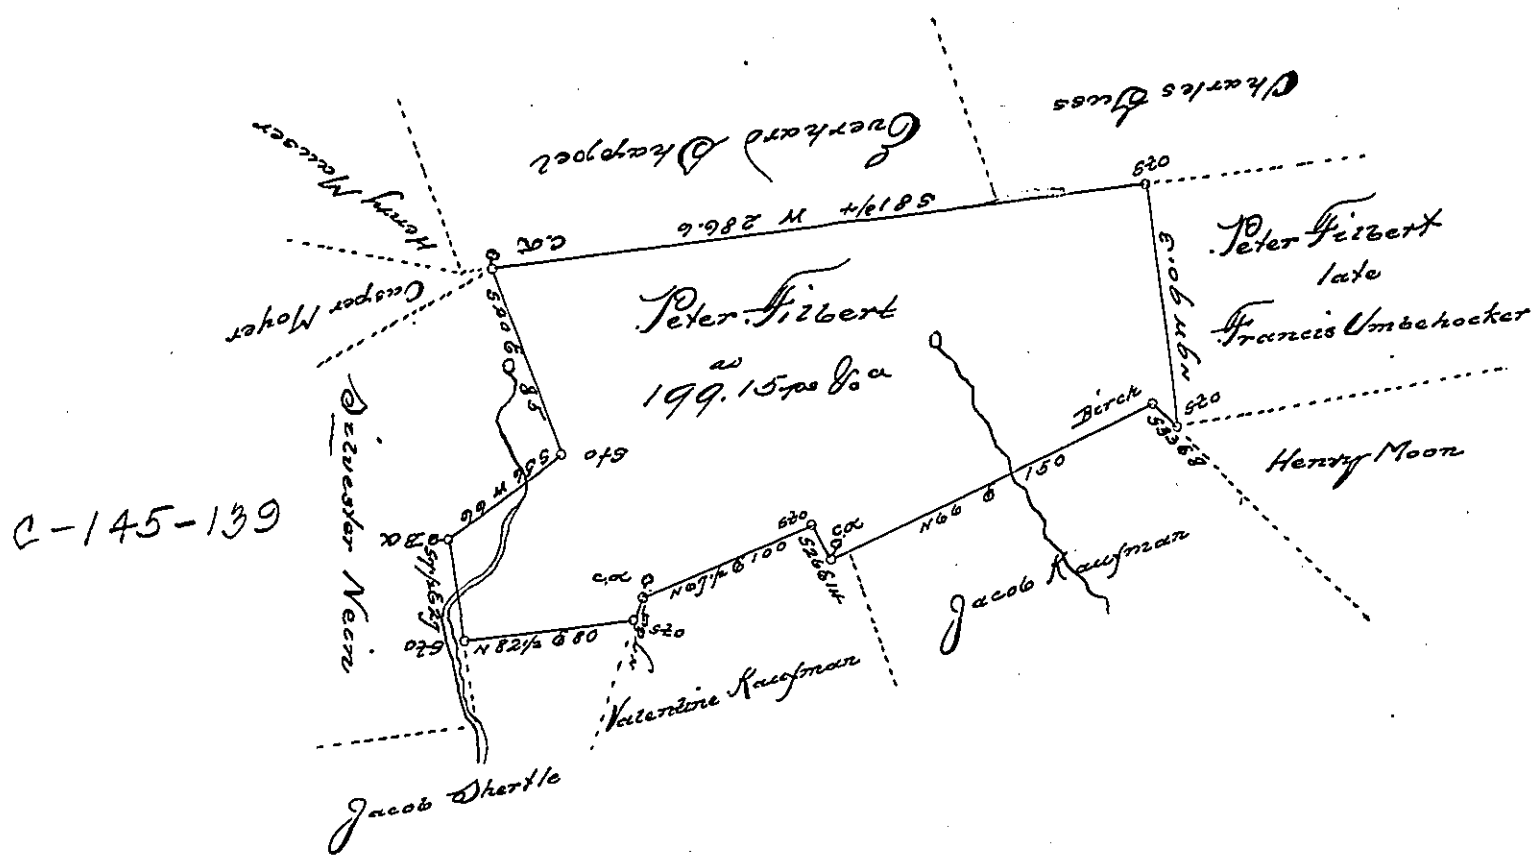

Draft of a tract of land situate on the Blue Mountain in Upper Bern township Berks County, Containing One hundred ninety nine acres, fifteen perches, and allowance of 6 p C.t for Roads &c. Surveyed in pursuance of a Warrant, dated the twenty first day of January A. D. 1836. granted to Peter Fibert

January 30th 1836
Matthias S. Richards D.S.

Jacob Spangler Esquire
Surveyor General of Pen.a

IN TESTIMONY that the above is a copy of the original remaining on file in the Department of Internal Affairs of Pennsylvania, made conformably to an Act of Assembly approved the 16th day of February, 1833, I have hereunto set my Hand and caused the Seal of said Department to be affixed at Harrisburg, this seventh *day of* June, *1898,*

James W. Latta
Secretary of Internal Affairs.