FORM NO. I.



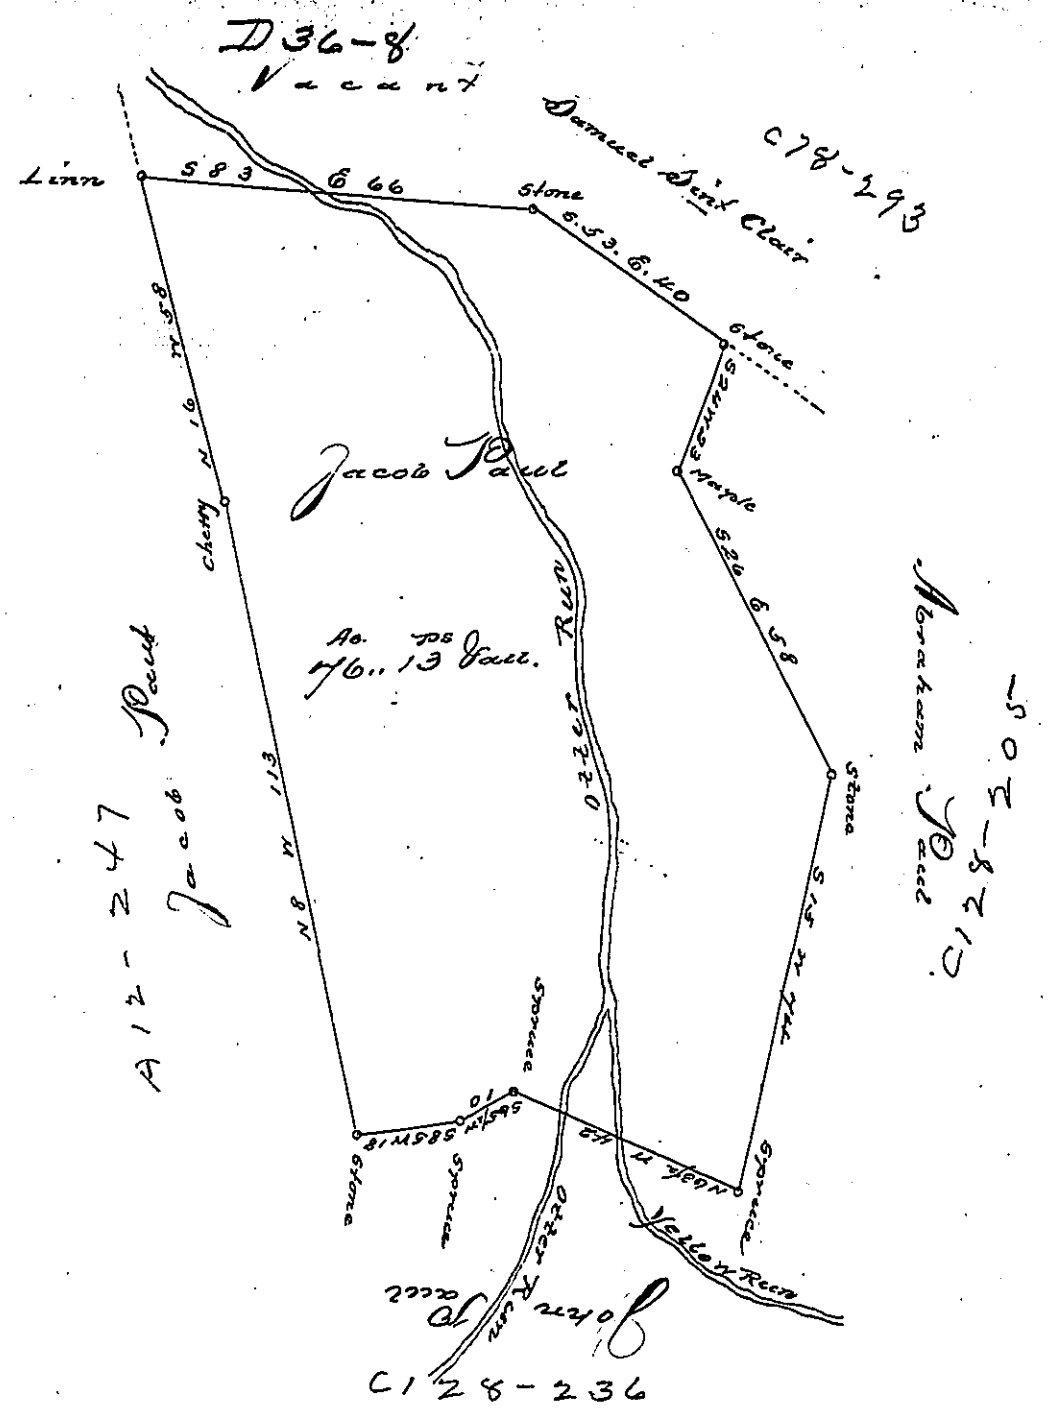


Situated on the waters of South Fork of Conemaugh in Richland Township Cambria County. Containing seventy six acres and thirteen perches and allowance of six per cent

Surveyed the 2d day of December A.D. 1846. In pursuance of a warrant granted to Jacob Paul. Bearing date the 20th day of November A.D. 1846

Thos. McConnell S.S.

To the Honourable

John Lapointe

Surveyor General

*IN TESTIMONY that the above is a copy of the original remaining on file in the Department of Internal Affairs of Pennsylvania, made conformably to an Act of Assembly approved the 16th day of February, 1833, I have hereunto set my Hand and caused the Seal of said Department to be affixed at Harrisburg, this* third *day of* May, *189*8.

James W. Latta

*Secretary of Internal Affairs.*