FORM NO. I.

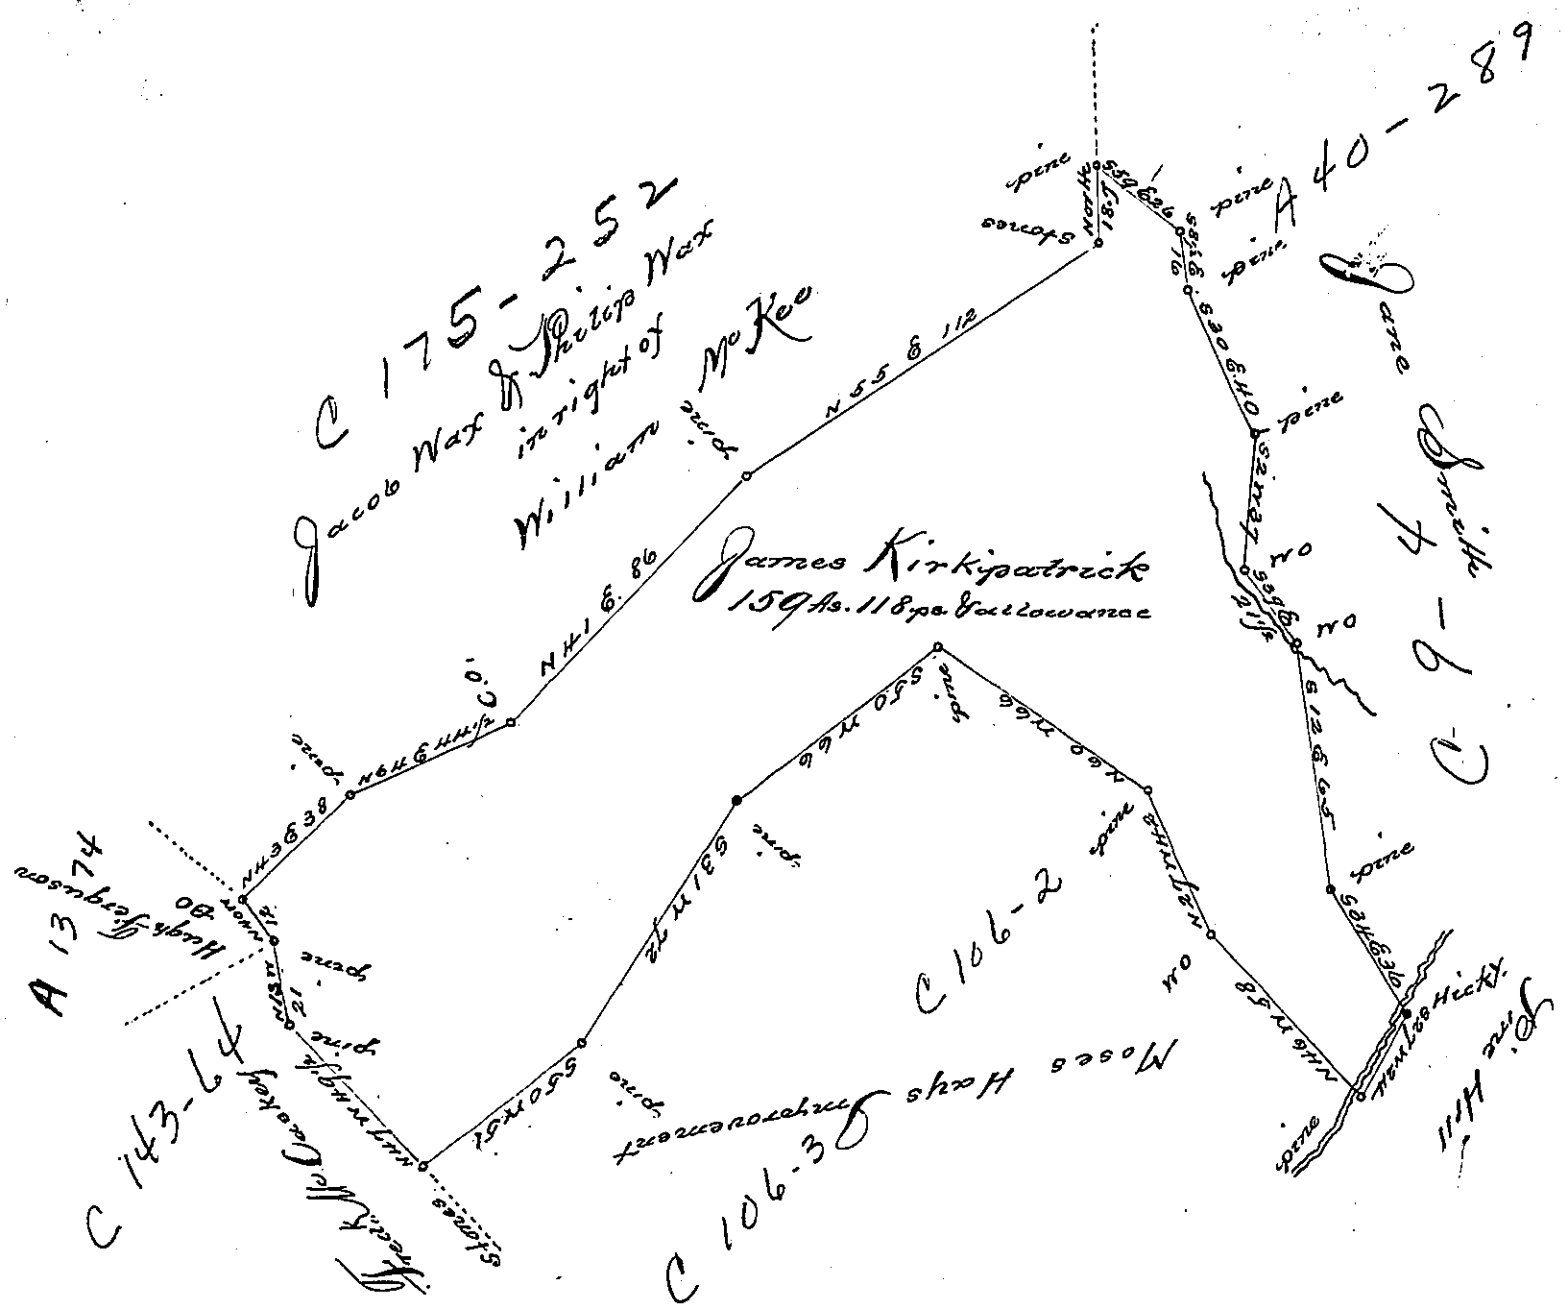

The Draft of a tract of land Situate in Rye Township Cumberland County containing one hundred fifty nine acres 118 pes & Allowance, Surveyd June 17th 1816. In pursuance of a warrent granted to James Kirkpatrick dated the 1st day of May 1813.

Robt Clark D.S.

To Richd T Leech Esqr.
Surveyor Genl of Pennsylvania

Note. I certify that James Kirkpatrick & his family are actually residing on this land

R.C. D.S.

IN TESTIMONY that the above is a copy of the original remaining on file in the Department of Internal Affairs of Pennsylvania, made conformably to an Act of Assembly approved the 16th day of February, 1833, I have hereunto set my Hand and caused the Seal of said Department to be affixed at Harrisburg, this fourth *day of* August *189* 8.

James W. Latta
Secretary of Internal Affairs.

24