FORM NO. I.

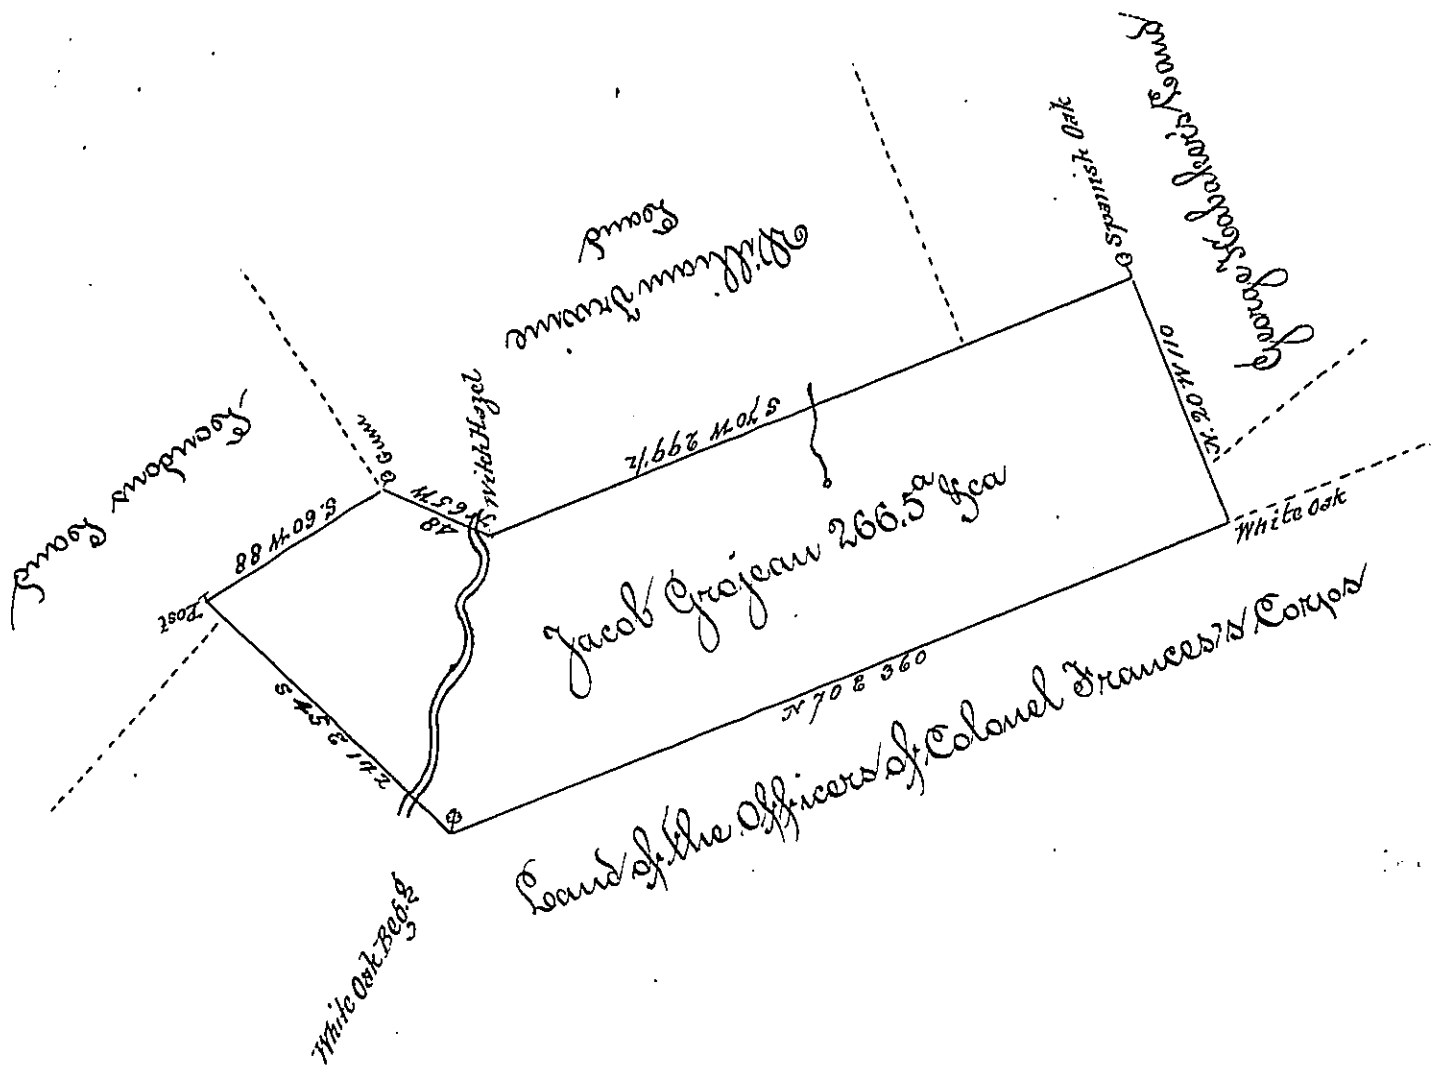

The Draught of a Tract of Land called _____ situate in Buffaloe Township in Northumberland County Containing Two Hundred and Sixty six acres and a Half with the usual allowance of Six acres p Cent for Roads &c — Surveyed the 8th Day of August Anno Domini 1769 — In Pursuance of an Order of Survey to Jacob Grojean bearing Date at Philadelphia the 3d Day of April Anno Domini 1769, and Numbered 983 —

To John Lukens Esqr. S.G. of Pennsylvania

Wm. Maclay

IN TESTIMONY that the above is a copy of the original remaining on file in the Department of Internal Affairs of Pennsylvania, made conformably to an Act of Assembly approved the 16th day of February, 1833, I have hereunto set my Hand and caused the Seal of said Department to be affixed at Harrisburg, this Third *day of* May *1898.*

James W. Latta

Secretary of Internal Affairs.