FORM NO. I.

128

Down Yellow Britches Creek

N 82 & 12
N 70½ & 31
N 57 & 20
N 82 ¼ & 18
N 77½ & 20
N 51 ¼ & 16
N 84½ & 34
151

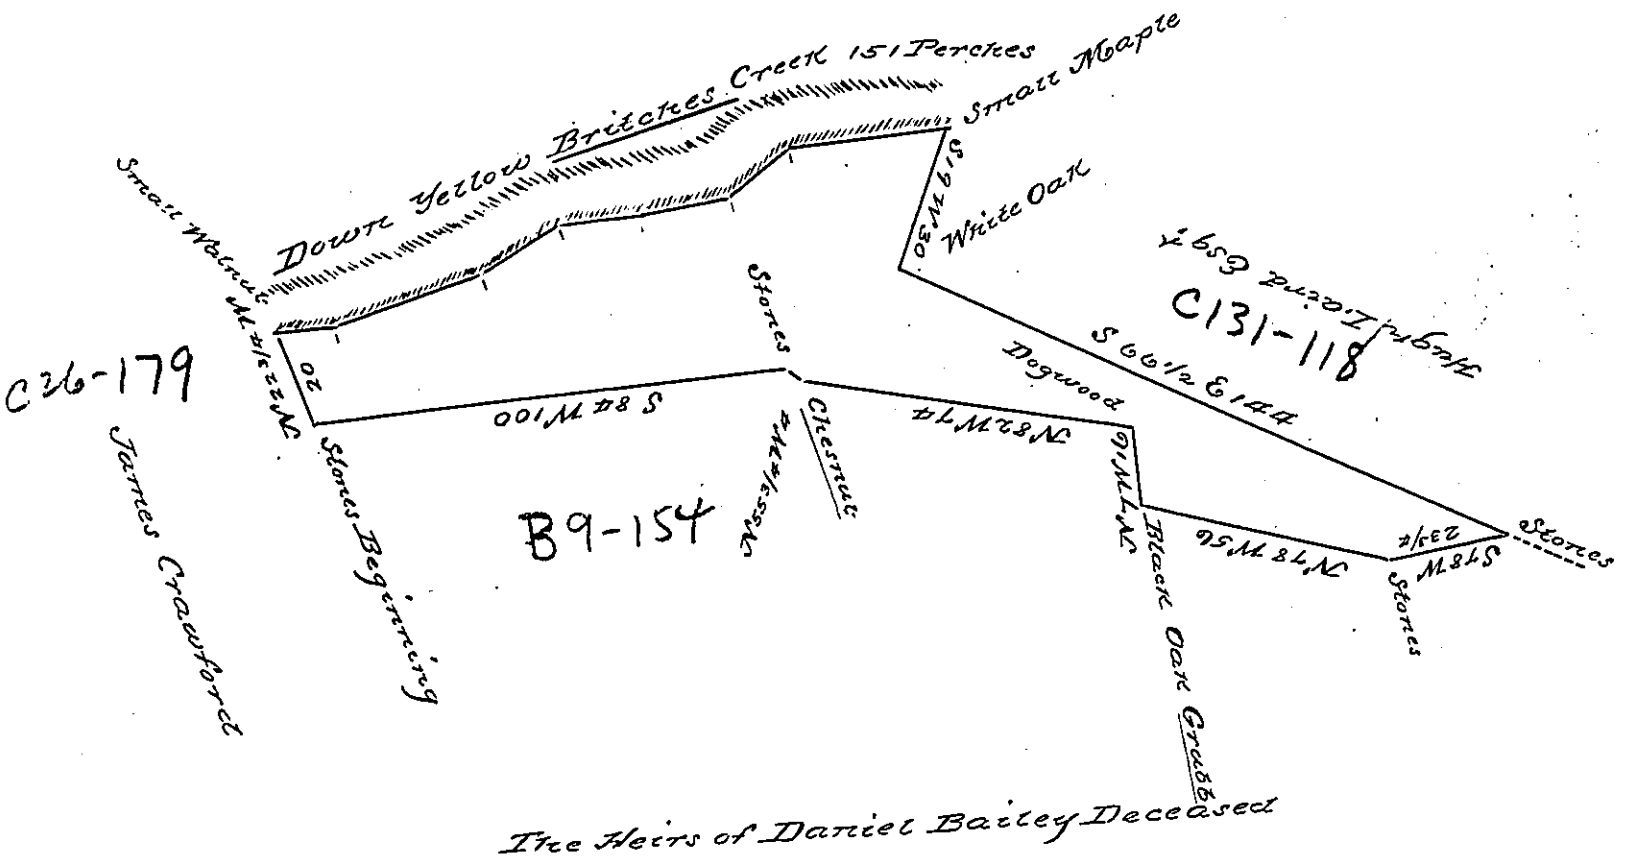

A Draught of a tract of land situate in Moraghan Township in the County of York Surveyed the 2d Day of July 1786 to Christian Swisher by the name of Christopher Swisher in Pursuance of a Warrant Dated the 11th day of March 1785 Containing forty one acres & a quarter and the usual allowance of six Acres p Cent for Roads &c

John Forsyth D. S.

To

John Lukens Esquire
Surveyor General

IN TESTIMONY that the above is a copy of the original remaining on file in the Department of Internal Affairs of Pennsylvania, made conformably to an Act of Assembly approved the 16th day of February, 1833, I have hereunto set my Hand and caused the Seal of said Department to be affixed at Harrisburg, this seventh day of June 1898

James W. Latta
Secretary of Internal Affairs.