FORM NO. I.

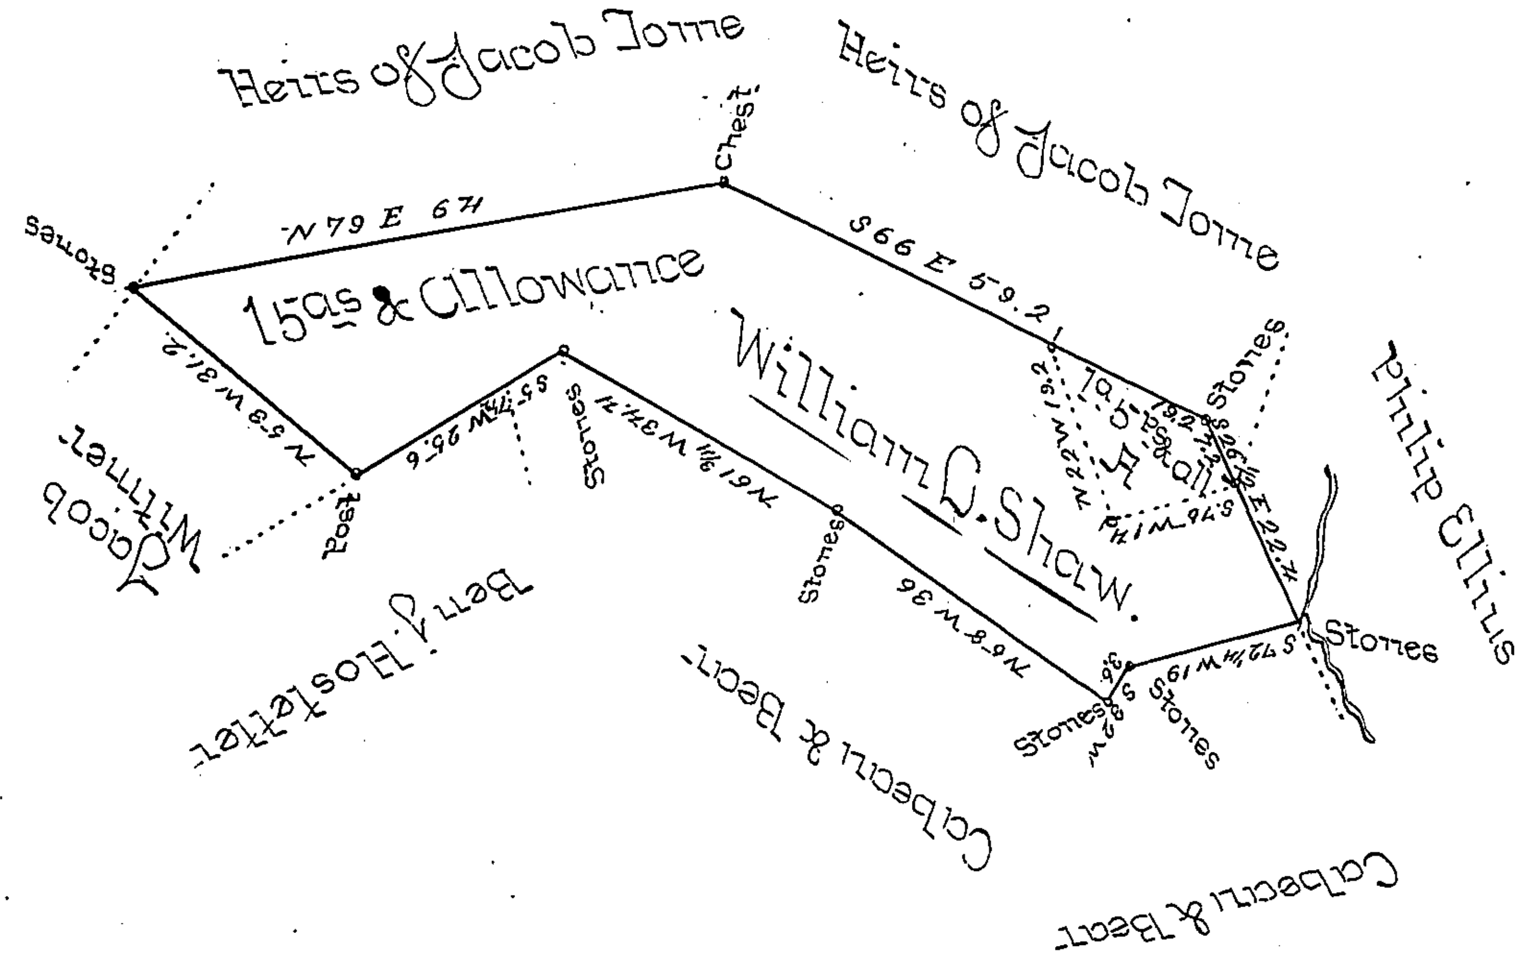

Situate in Chanceford Township York County Containing
Sixteen Acres, Five Perches and the usual Allowance as
above set forth. Surveyed in pursuance of a Warrant
granted to William L Shaw. for 35as dated the 2nd day
of February A.D. 1848. Part A. being improved land.
(improvement prior to March 25 1817) containing one
Acre and five perches & the usual Allowance.
June 7th A.D. 1848.

Wm. Stringer
per Thos. P. Potts
D.S.

To Jno. Laporte Esq
Surv. Genl.

IN TESTIMONY that the above is a copy of the original remaining on file in the Department of Internal Affairs of Pennsylvania, made conformably to an Act of Assembly approved the 16th day of February, 1833, I have hereunto set my Hand and caused the Seal of said Department to be affixed at Harrisburg, this Second *day of* August *189*8

James W. Latta
Secretary of Internal Affairs.