FORM NO. I.

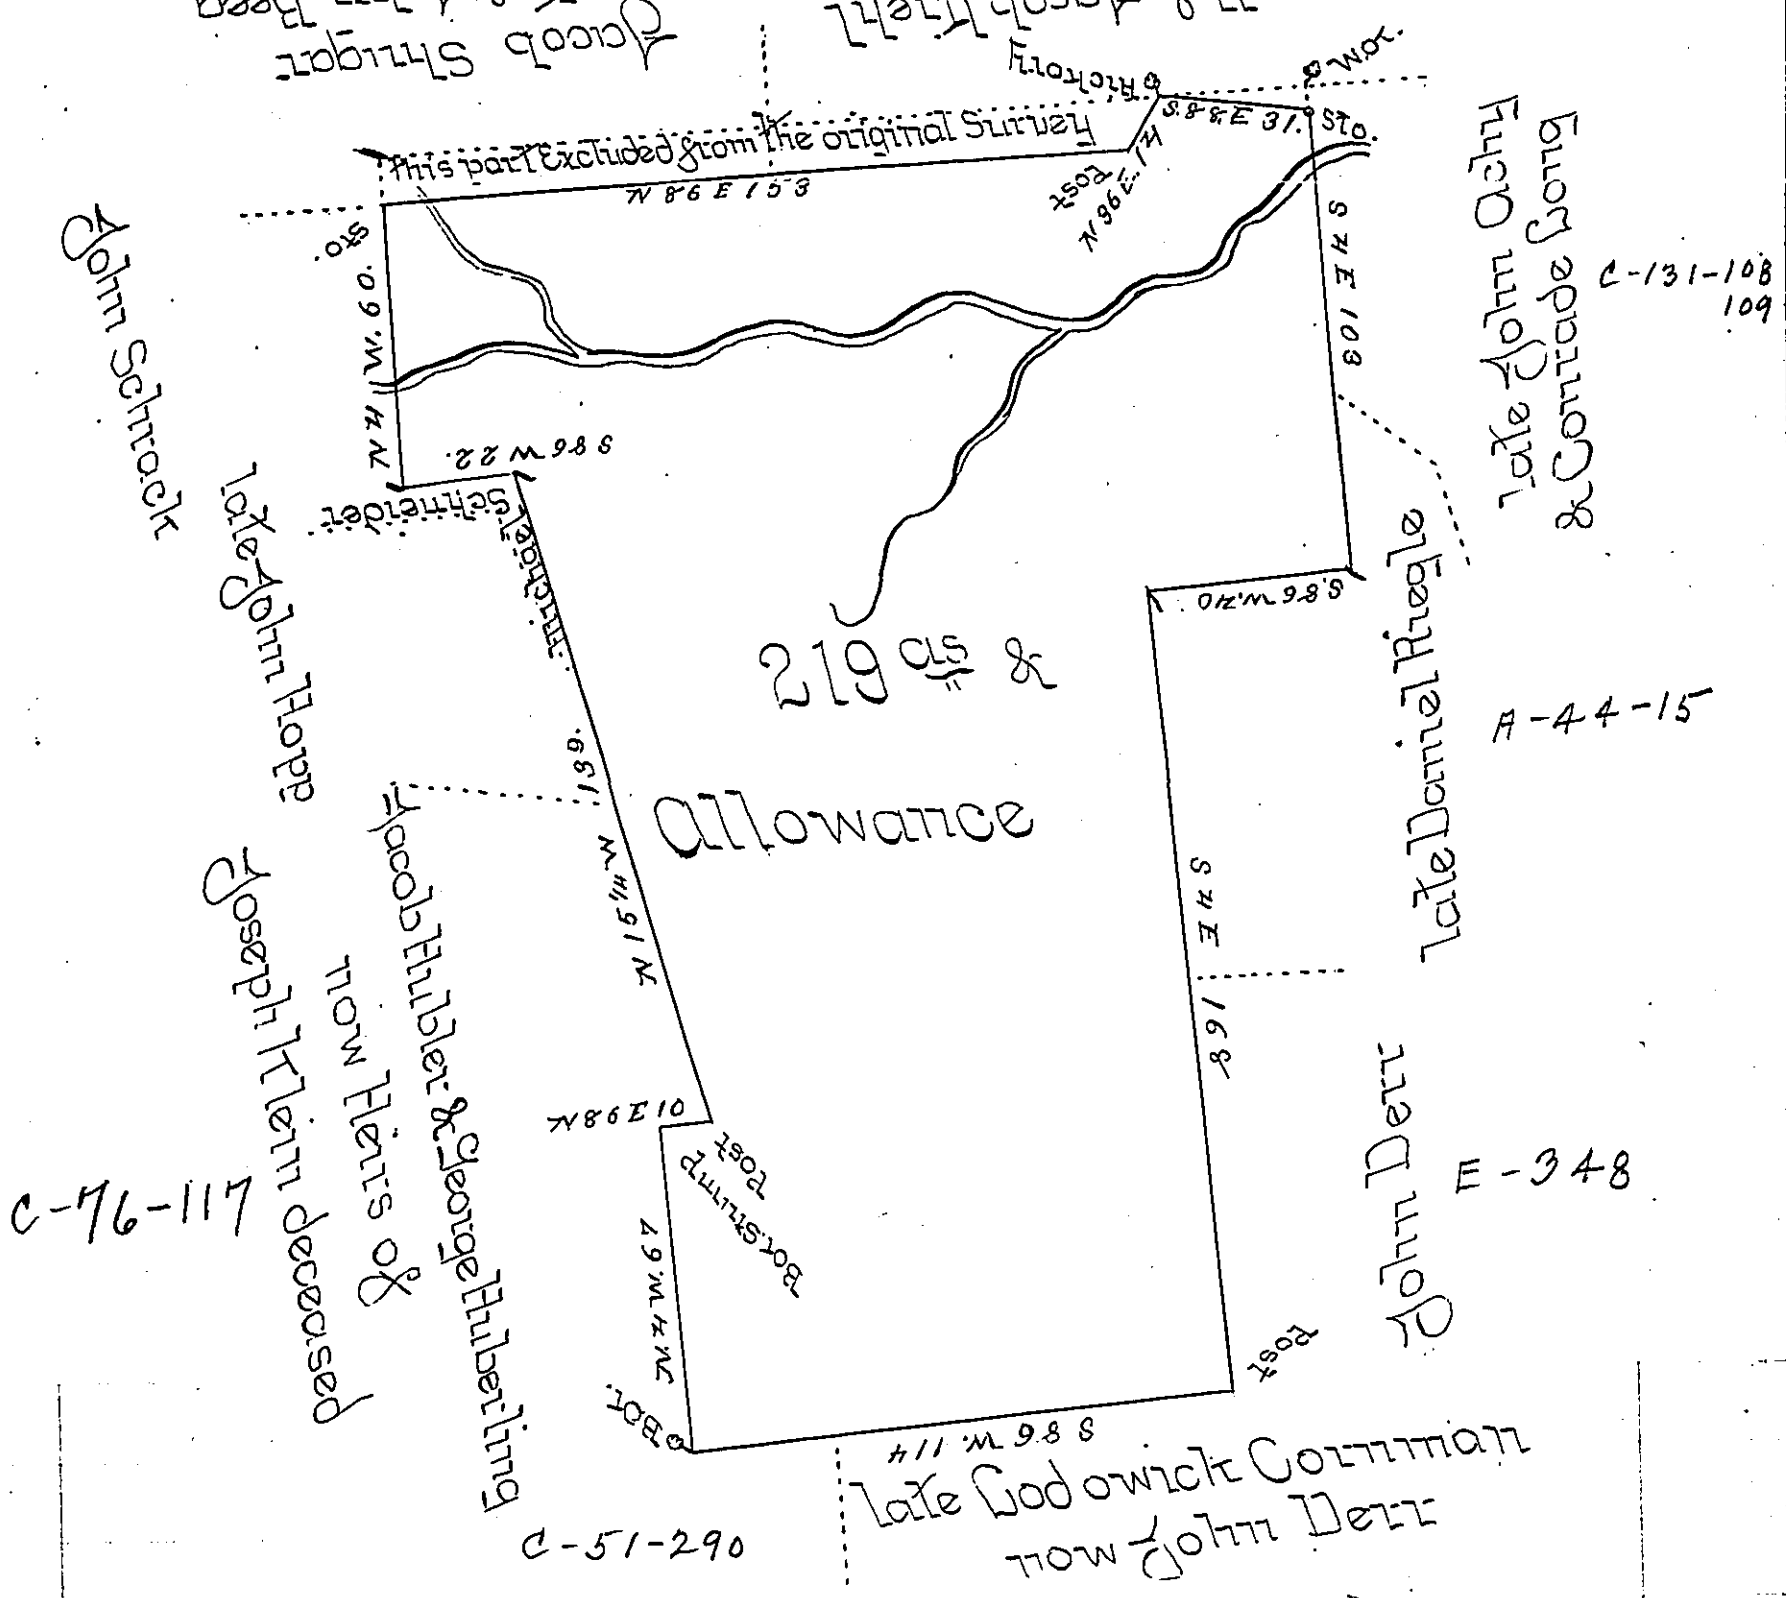

Situate in Tulpehocken Township Berks County Originally Surveyd on the 11th day of February 1744 to Jacob or Ulrich Spees by Virtue of a Warrant bearing date the 8th day of February 1737 And Resurveyd on the 21st day of November 1821 to Nicholous Haas & George Troll by Virtue of an order of Resurvey dated the 11th November 1821. Containing Two hundred & Nineteen Acres & Allowance of six per Cent for Roads &c.

To Samuel Cochran Esqr Surveyor General - } per Jno. V. Spler D.S.

IN TESTIMONY that the above is a copy of the original remaining on file in the Department of Internal Affairs of Pennsylvania, made conformably to an Act of Assembly approved the 16th day of February, 1833, I have hereunto set my Hand and caused the Seal of said Department to be affixed at Harrisburg, this sixth *day of* September *1898.*

James W. Latta

Secretary of Internal Affairs.