FORM NO. I.

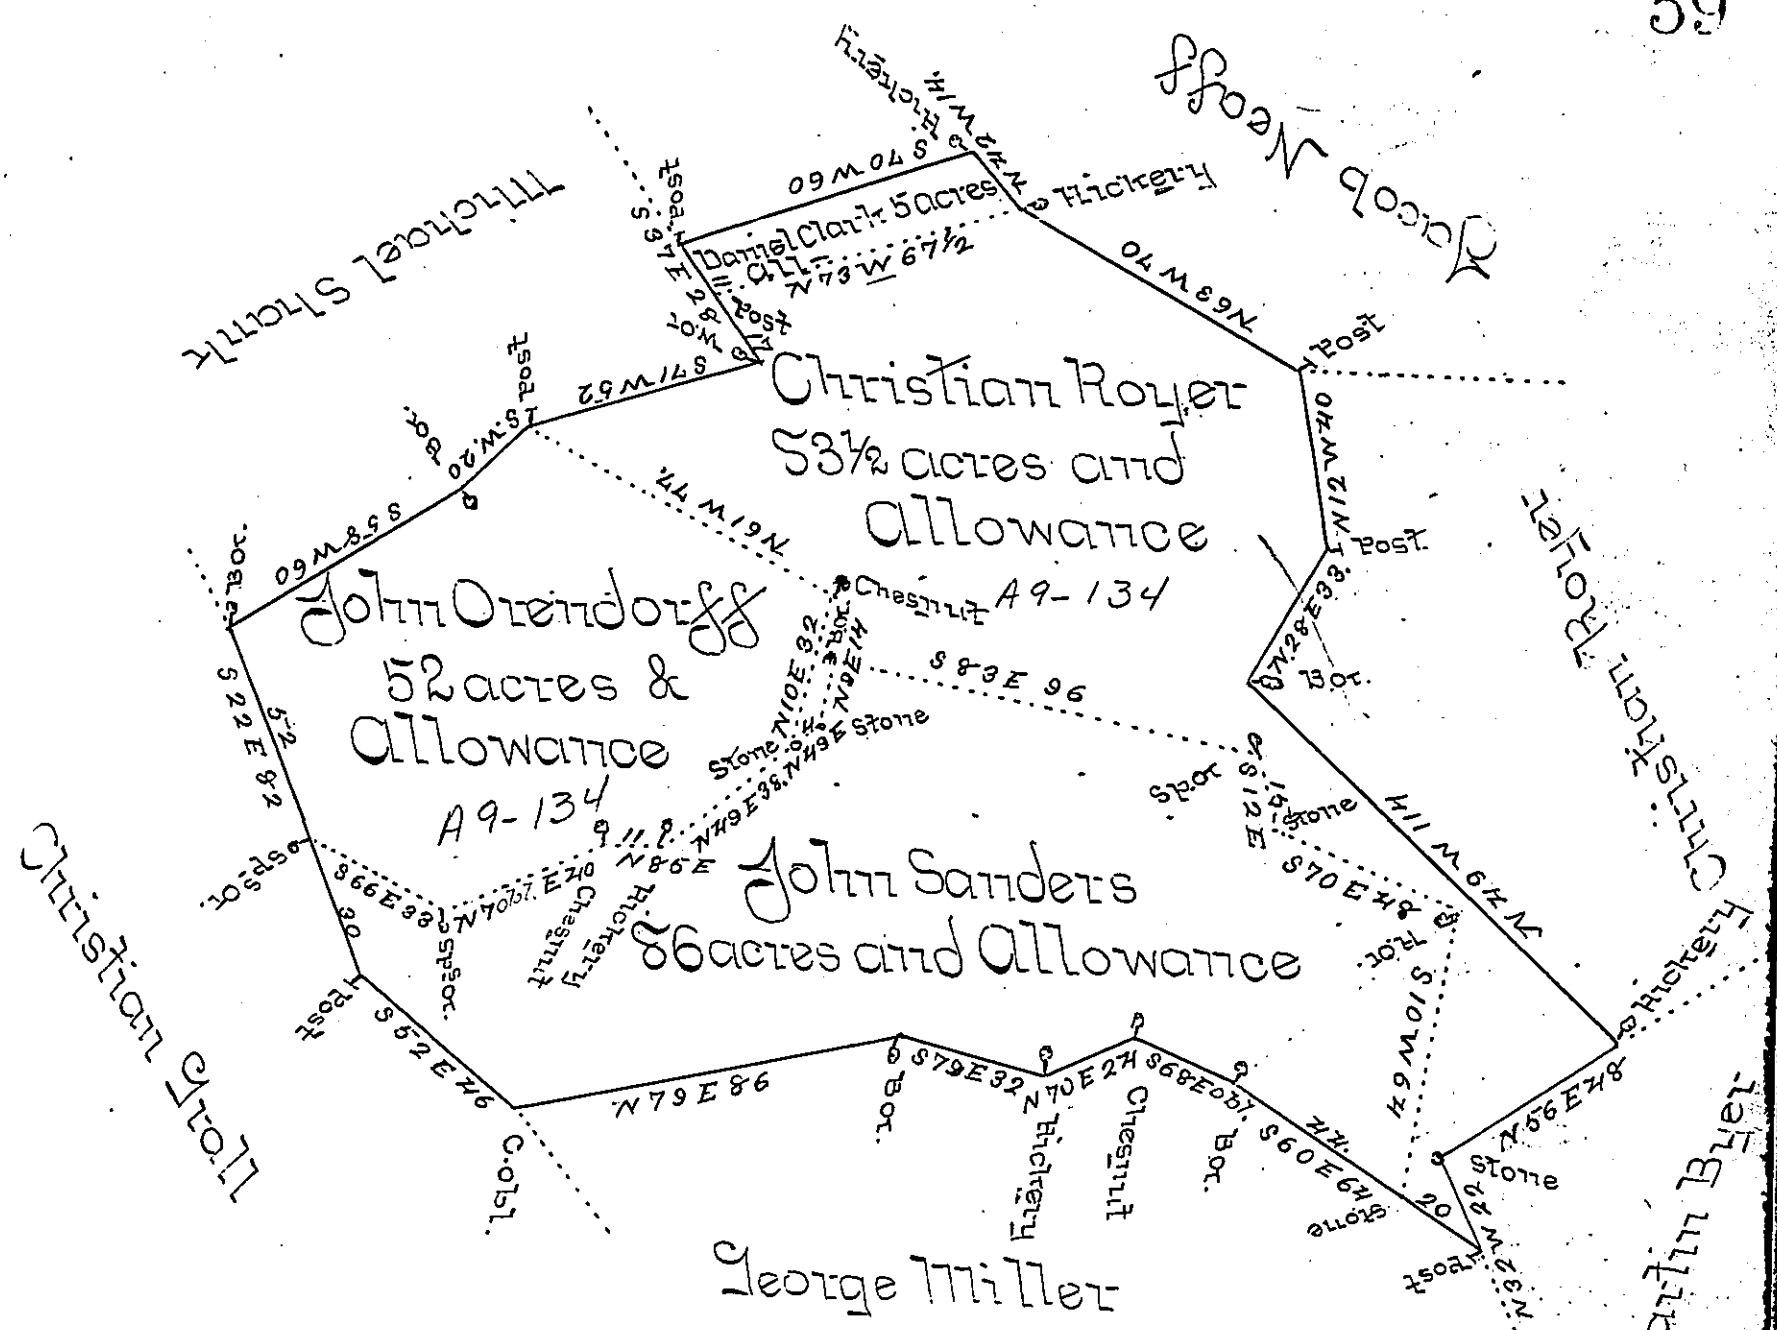

By Virtue of a Warrant dated the fourteenth day of March 1750 Surveyed the 15th of April 1785 To Christian Royer John Oxendorff ~~and~~ Daniel Clark and John Sanders the above Described four Tracts or Pieces of Land on Right of Daniel Clark Senior Situate in Elizabeth Township Lancaster County Containing Together Two Hundred and Twenty Six Acres & a half and the Allowance of six Per Cent for Roads &c.-

Thomas Clark

To John Lukens Esquire -
Surveyor General of Pennsylvania

IN TESTIMONY that the above is a copy of the original remaining on file in the Department of Internal Affairs of Pennsylvania, made conformably to an Act of Assembly approved the 16th day of February, 1833, I have hereunto set my Hand and caused the Seal of said Department to be affixed at Harrisburg, this first *day of* November *1898.-*

James W Latta

Secretary of Internal Affairs.