FORM NO. I.

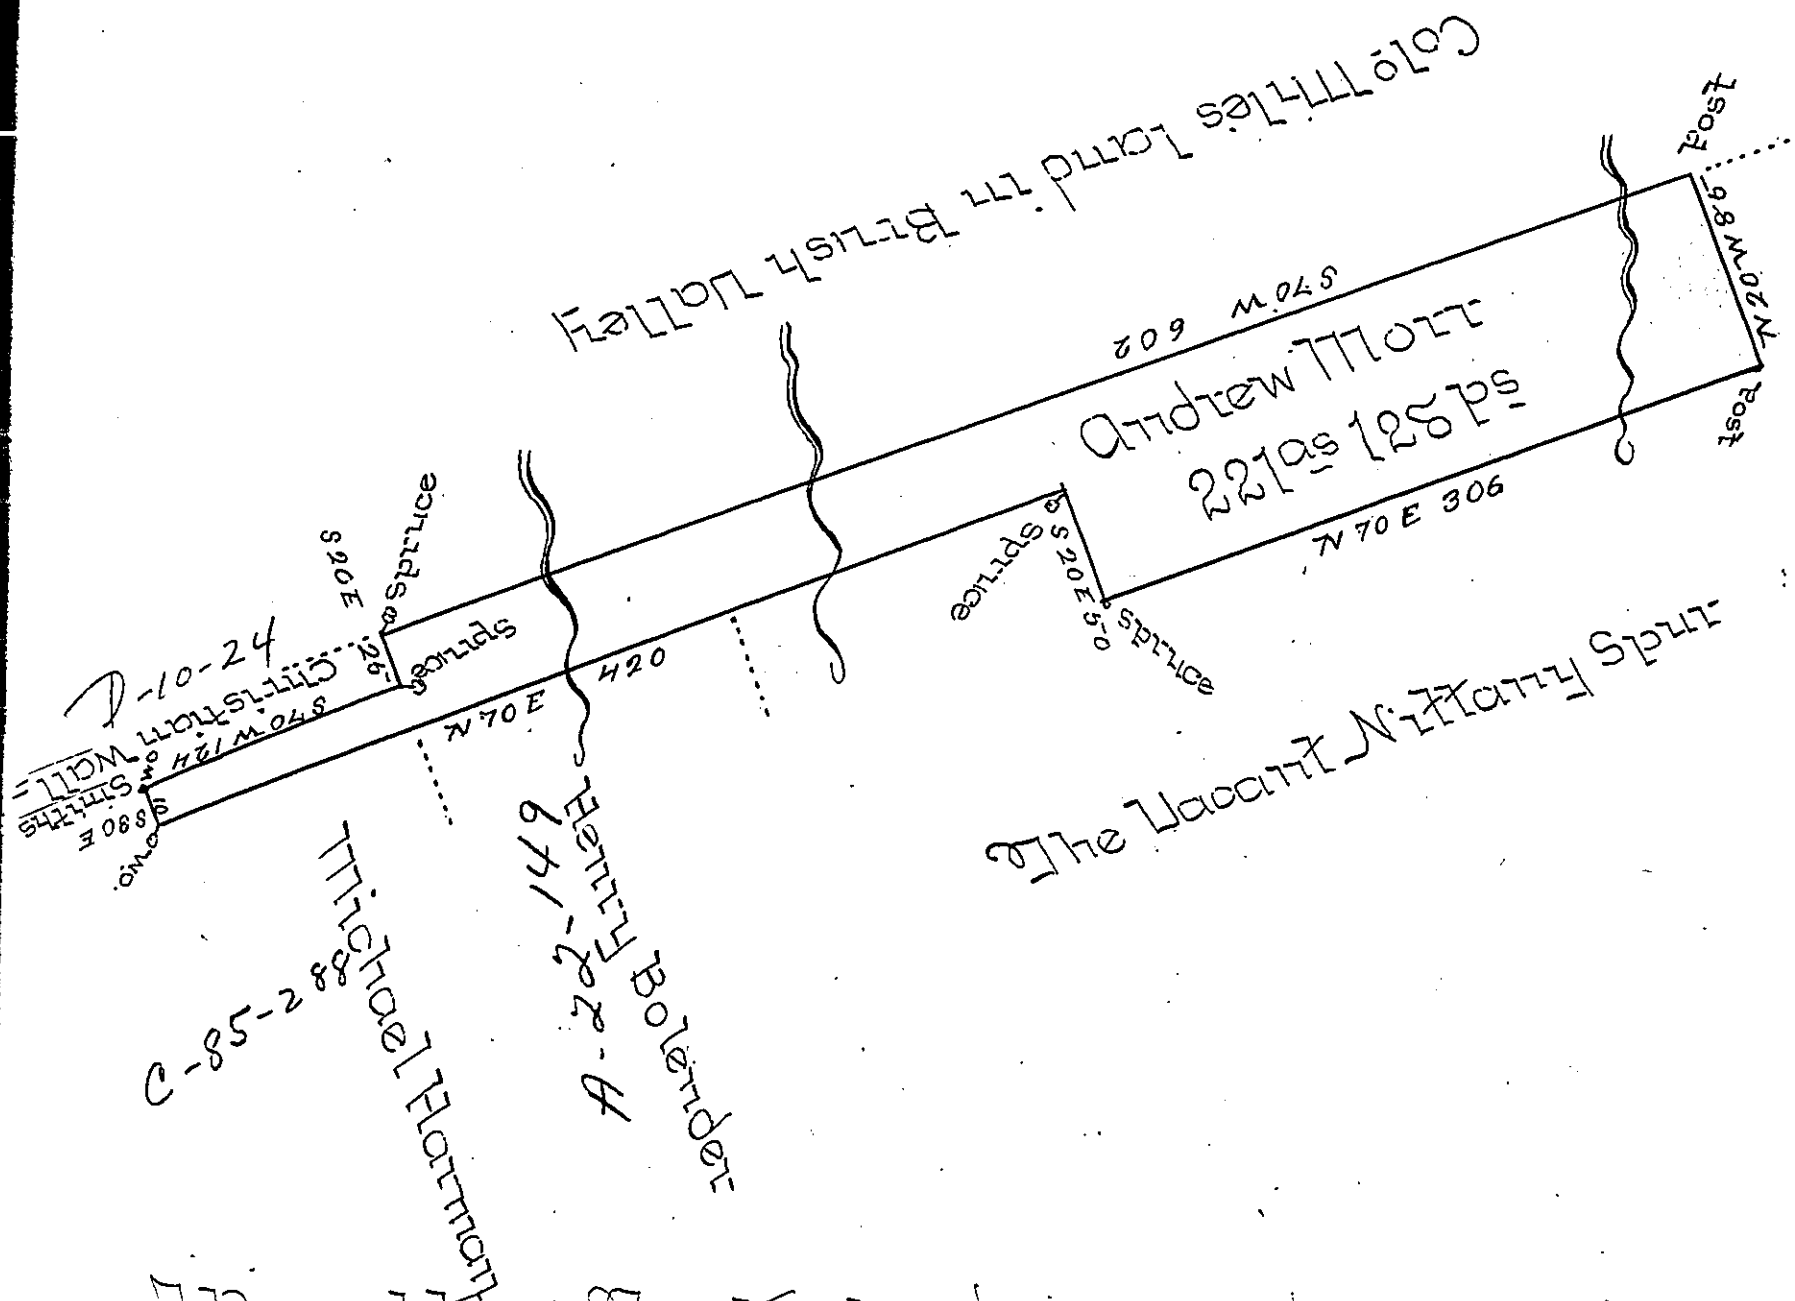

A Draught of a Tract of Land Surveyed the 26th day of September 1792 for Andrew Moor Situate in Brush Valley Hains Township Northumberland County in Pursuance of a Warrant bearing Date April the 30th 1790 Containing Two Hundred twenty one Acres & One Hundred and twenty Eight Perches. & Allowance ~ pr

Frdk Evans D.S.

To Daniel Brodhead Esquire ~
Surveyor General of Pennsylvania

IN TESTIMONY that the above is a copy of the original remaining on file in the Department of Internal Affairs of Pennsylvania, made conformably to an Act of Assembly approved the 16th day of February, 1833, I have hereunto set my Hand and caused the Seal of said Department to be affixed at Harrisburg, this first *day of* November *1898.*

James W. Latta
Secretary of Internal Affairs.