FORM NO. I.

152

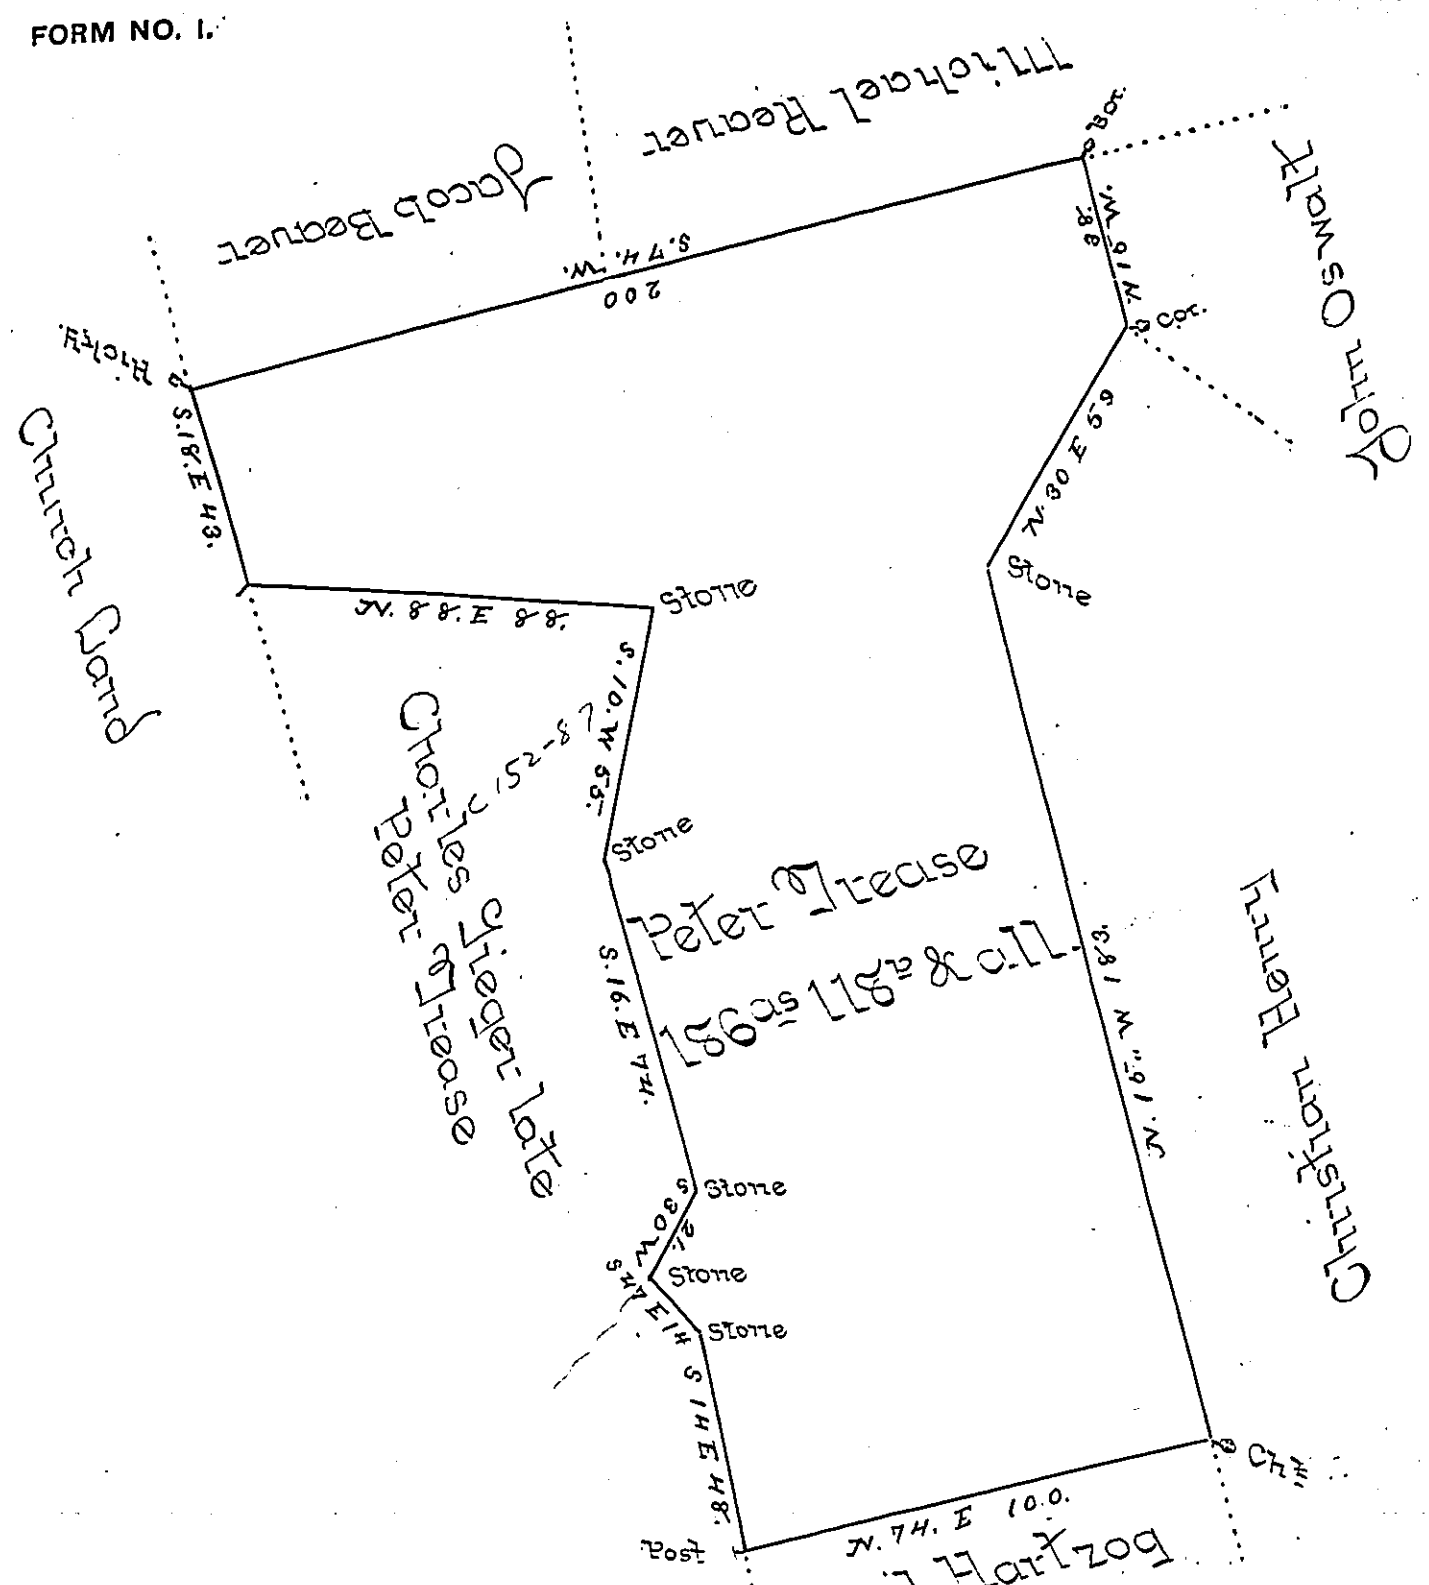

Draught of a Tract of Land Situate in Rockland Township Berks County County Containing one hundred and eighty six Acres and one hundred and eighteen perches and allowance of Six per Ct for Roads being part of a larger Tract surveyed unto Peter Grease in pursuance of a Warrant dated the 28th of March 1738.*
Resurveyed & divided
To Andrew Porter Esqr Surr Genl Penna
By James Scull late D.S.
Certified by John M. Hyneman D.S.

Note This Warrt was dd 12th November 1746 for use of Henry Mertz.
* and W.T. to Henry Mertz. Dated 28th October 1746

IN TESTIMONY that the above is a copy of the original remaining on file in the Department of Internal Affairs of Pennsylvania, made conformably to an Act of Assembly approved the 16th day of February, 1833, I have hereunto set my Hand and caused the Seal of said Department to be affixed at Harrisburg, this first day of November 1898.

James W. Latta
Secretary of Internal Affairs.