FORM No. I.

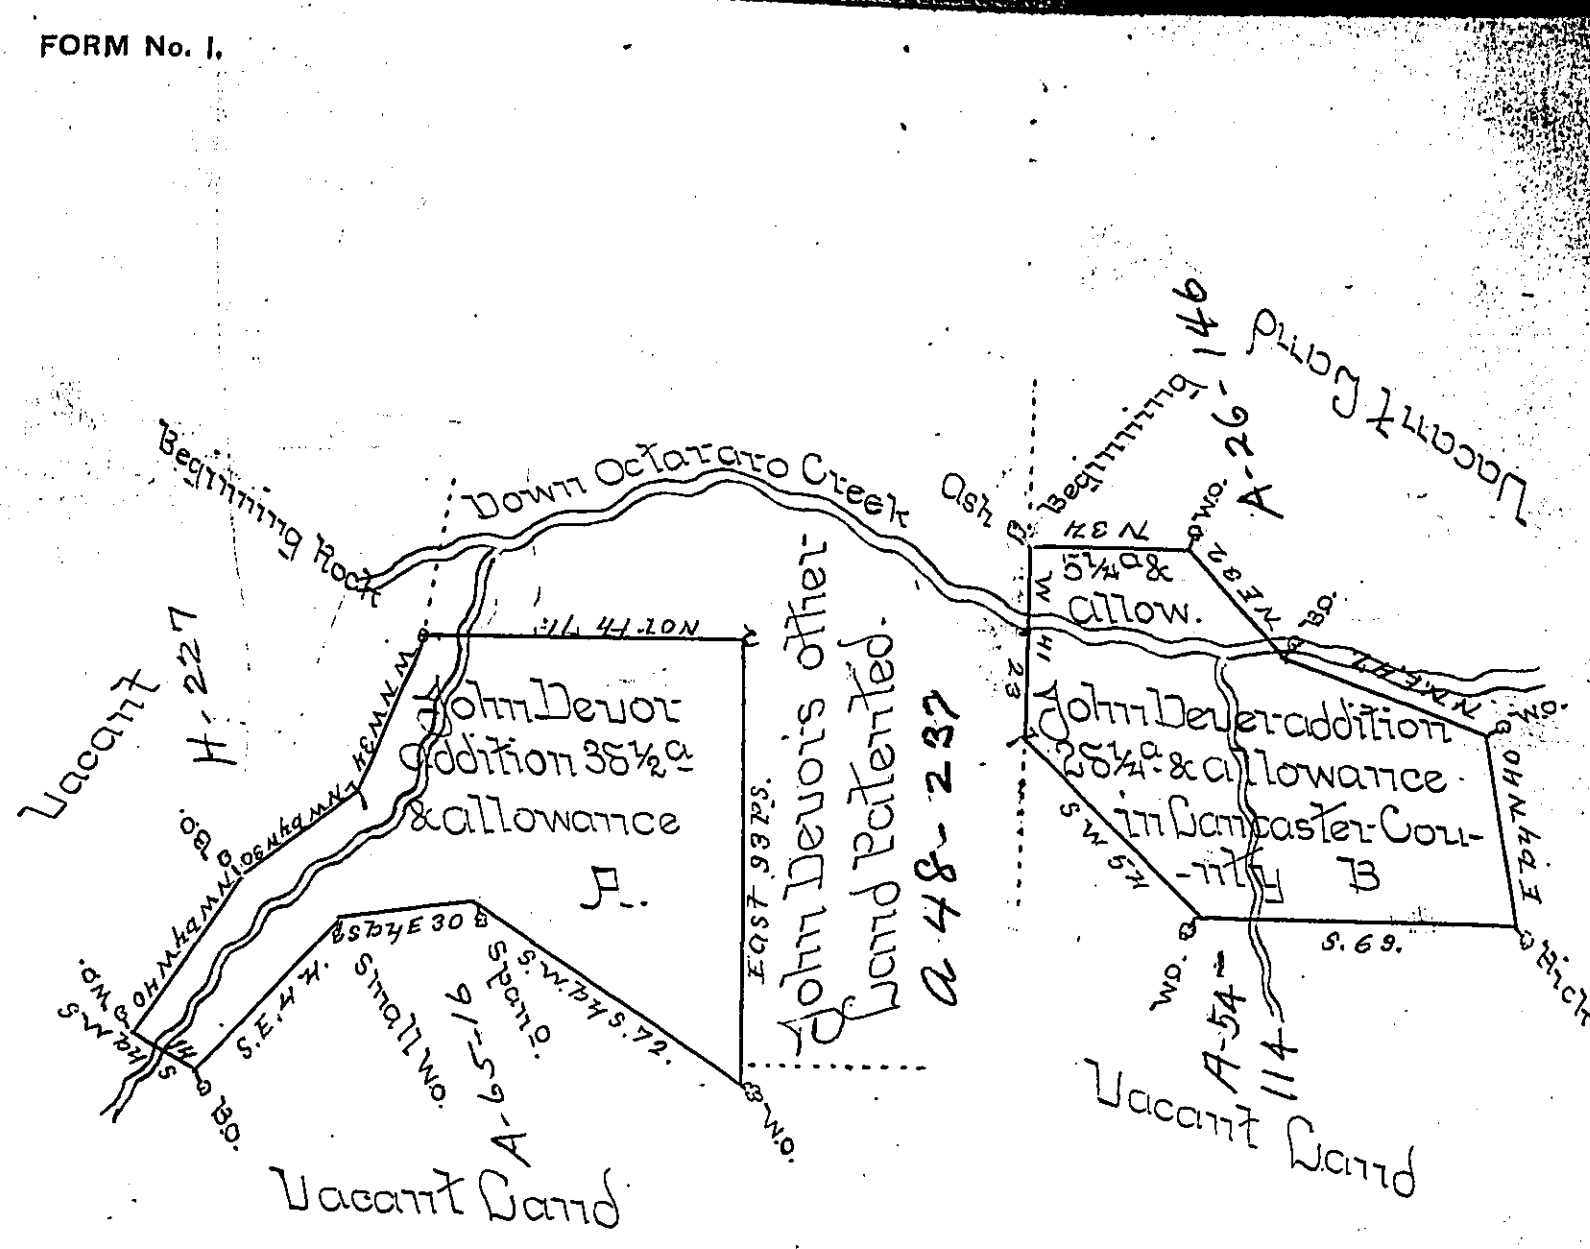

The above Described Tracts are Additions to John Devors Land in Salisbury Township, Situate A. on the North side & B on the South side thereof. A was Surveyd in Pursuance of a Warrant Dated January 7th 1752 and B. in Pursuance of an Order granted in James Steels Time, & Renewd by the Secretary the day of the Date of the above mentioned Warrant Surveyd the 5th of the 3d mo. Ms. 1752 ?

Leo: Churchman

B. on Warr: 21. Novem: 1753

NB. as this Deficiency because there is 5½a of the Piece B in Chester County Whether one patent will be granted for the Whole therefore I have Noted. viz 28½a allowance in Lancaster County there being 33¾a in the Whole & think twill hardly be worth While for him to Urge for that small Piece in Chester County get a warrt to accept ye Survey made in pursuance of ye Order N.S.

IN TESTIMONY that the above is a copy of the original remaining on file in the Department of Internal Affairs of Pennsylvania, made conformably to an Act of Assembly approved the 16th day of February, 1833, I have hereunto set my Hand and caused the Seal of said Department to be affixed at Harrisburg, this first day of November 1898.

James W. Latta

Secretary of Internal Affairs.