FORM No. 1.

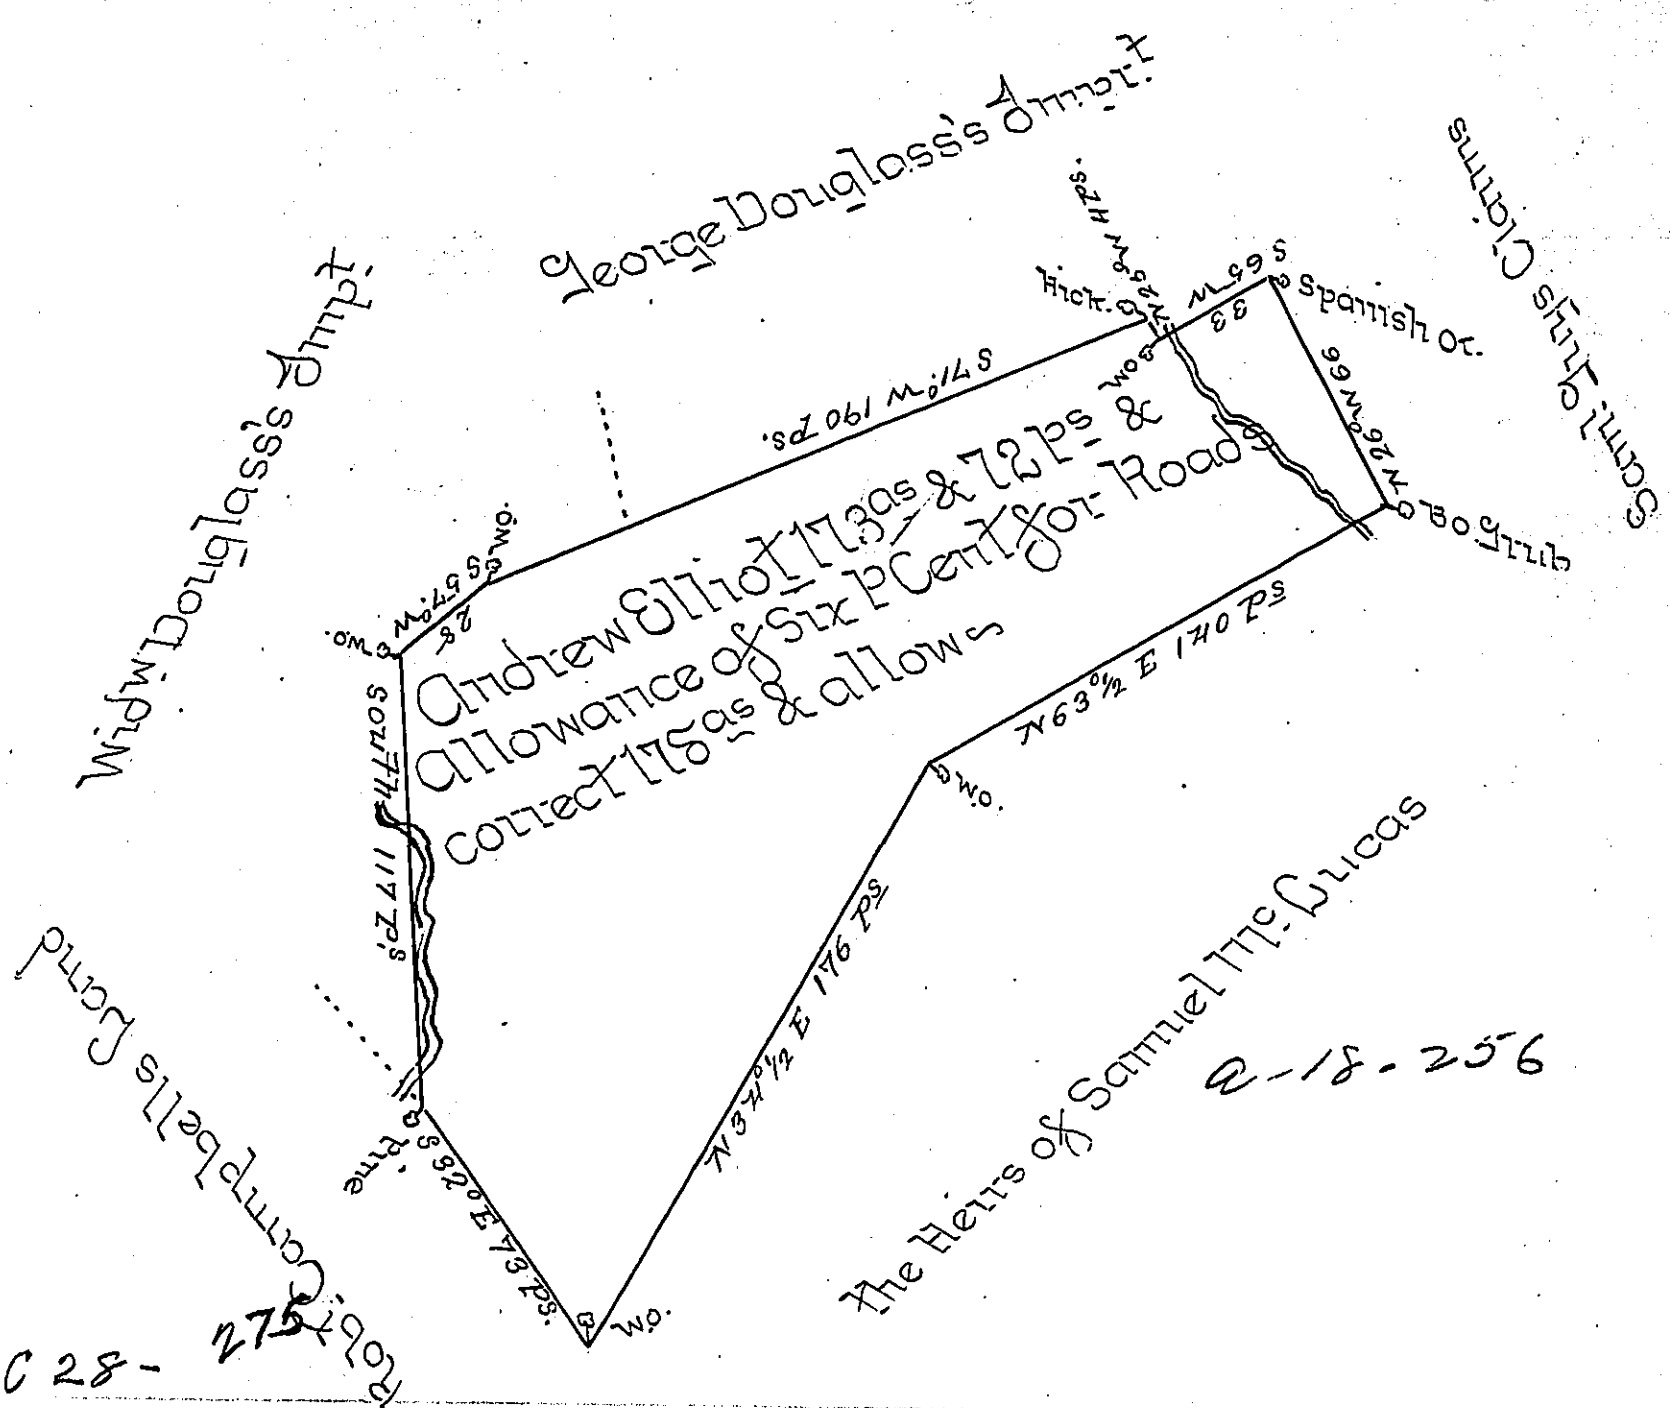

C 28- 275

A Draught of a Tract of Land situate in Middleton Township in Cumberland County containing one Hundred and Seventy Three Acres and Seventy two perches and the usual Allowance of Six P Cent for Roads Surveyed for Andrew Elliot the 9th Day of September 1765 in Pursuance of the Honourable the Proprietaries Warrant Bearing Date the 10th of June 1765.

John Armstrong
D.S.

Mo. John Armstrong Esq.
Surveyor General

IN TESTIMONY that the above is a copy of the original remaining on file in the Department of Internal Affairs of Pennsylvania, made conformably to an Act of Assembly approved the 16th day of February, 1833, I have hereunto set my Hand and caused the Seal of said Department to be affixed at Harrisburg, this Sixth *day of* December *1898.*

James W. Latta
Secretary of Internal Affairs.