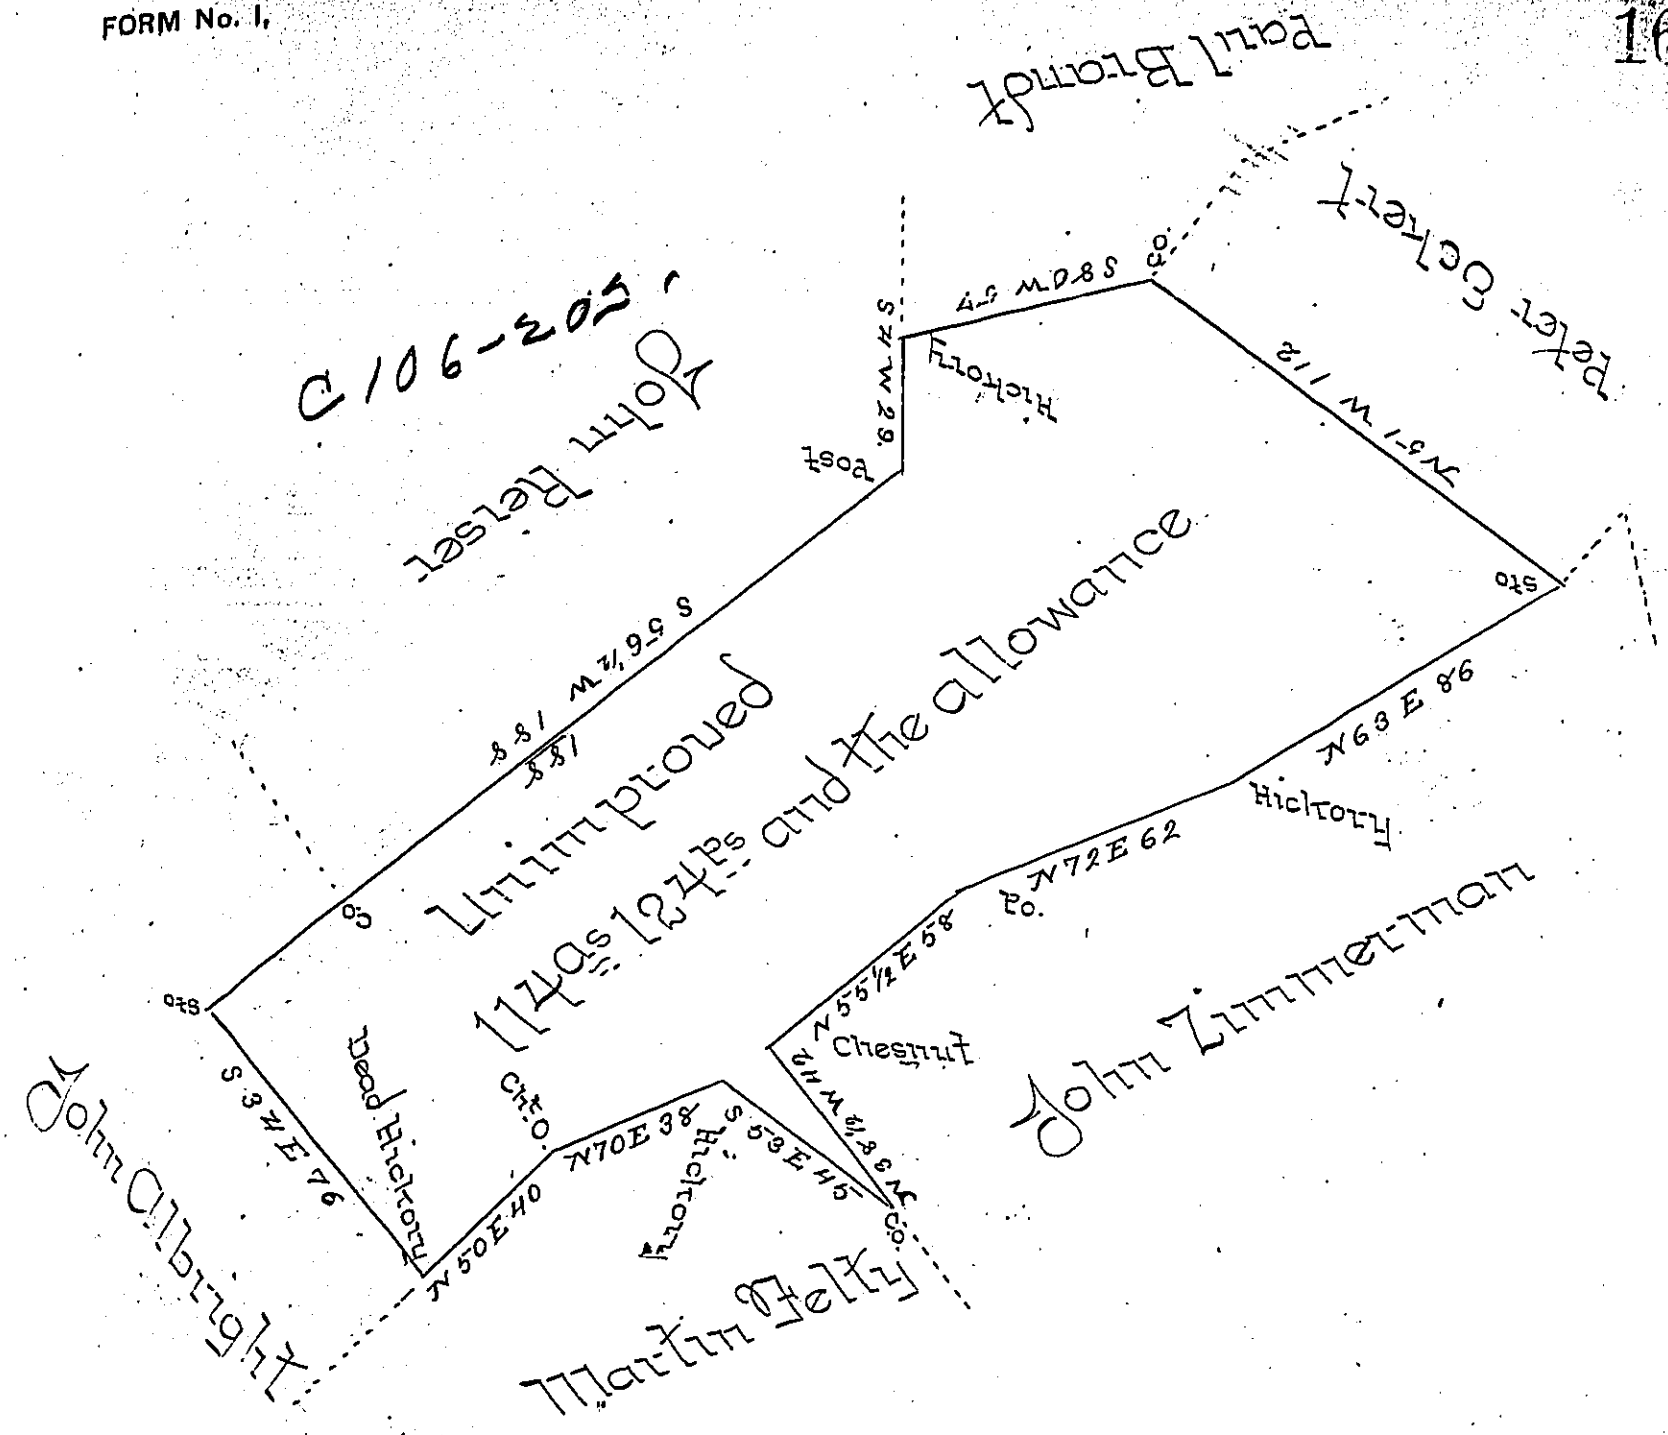

Situate in Pinegrove township Schuylkill county containing one hundred and forty four acres and one hundred and twenty four perches and the allowance of six per cent surveyed on the 25th and 26th days of March 1828 in pursuance of a Warrant dated the 16th day of January 1828 granted Samuel Hain

To Gabriel Hiester Esquire
Surveyor General of Pennsylvania

F Sanderbrun
Deputy Surveyor of
Schuylkill County

IN TESTIMONY that the above is a copy of the original remaining on file in the Department of Internal Affairs of Pennsylvania, made conformably to an Act of Assembly approved the 16th day of February, 1833, I have hereunto set my Hand and caused the Seal of said Department to be affixed at Harrisburg, this Third *day of* January *1899.*

James W Latta
Secretary of Internal Affairs.