FORM No. 1.

47

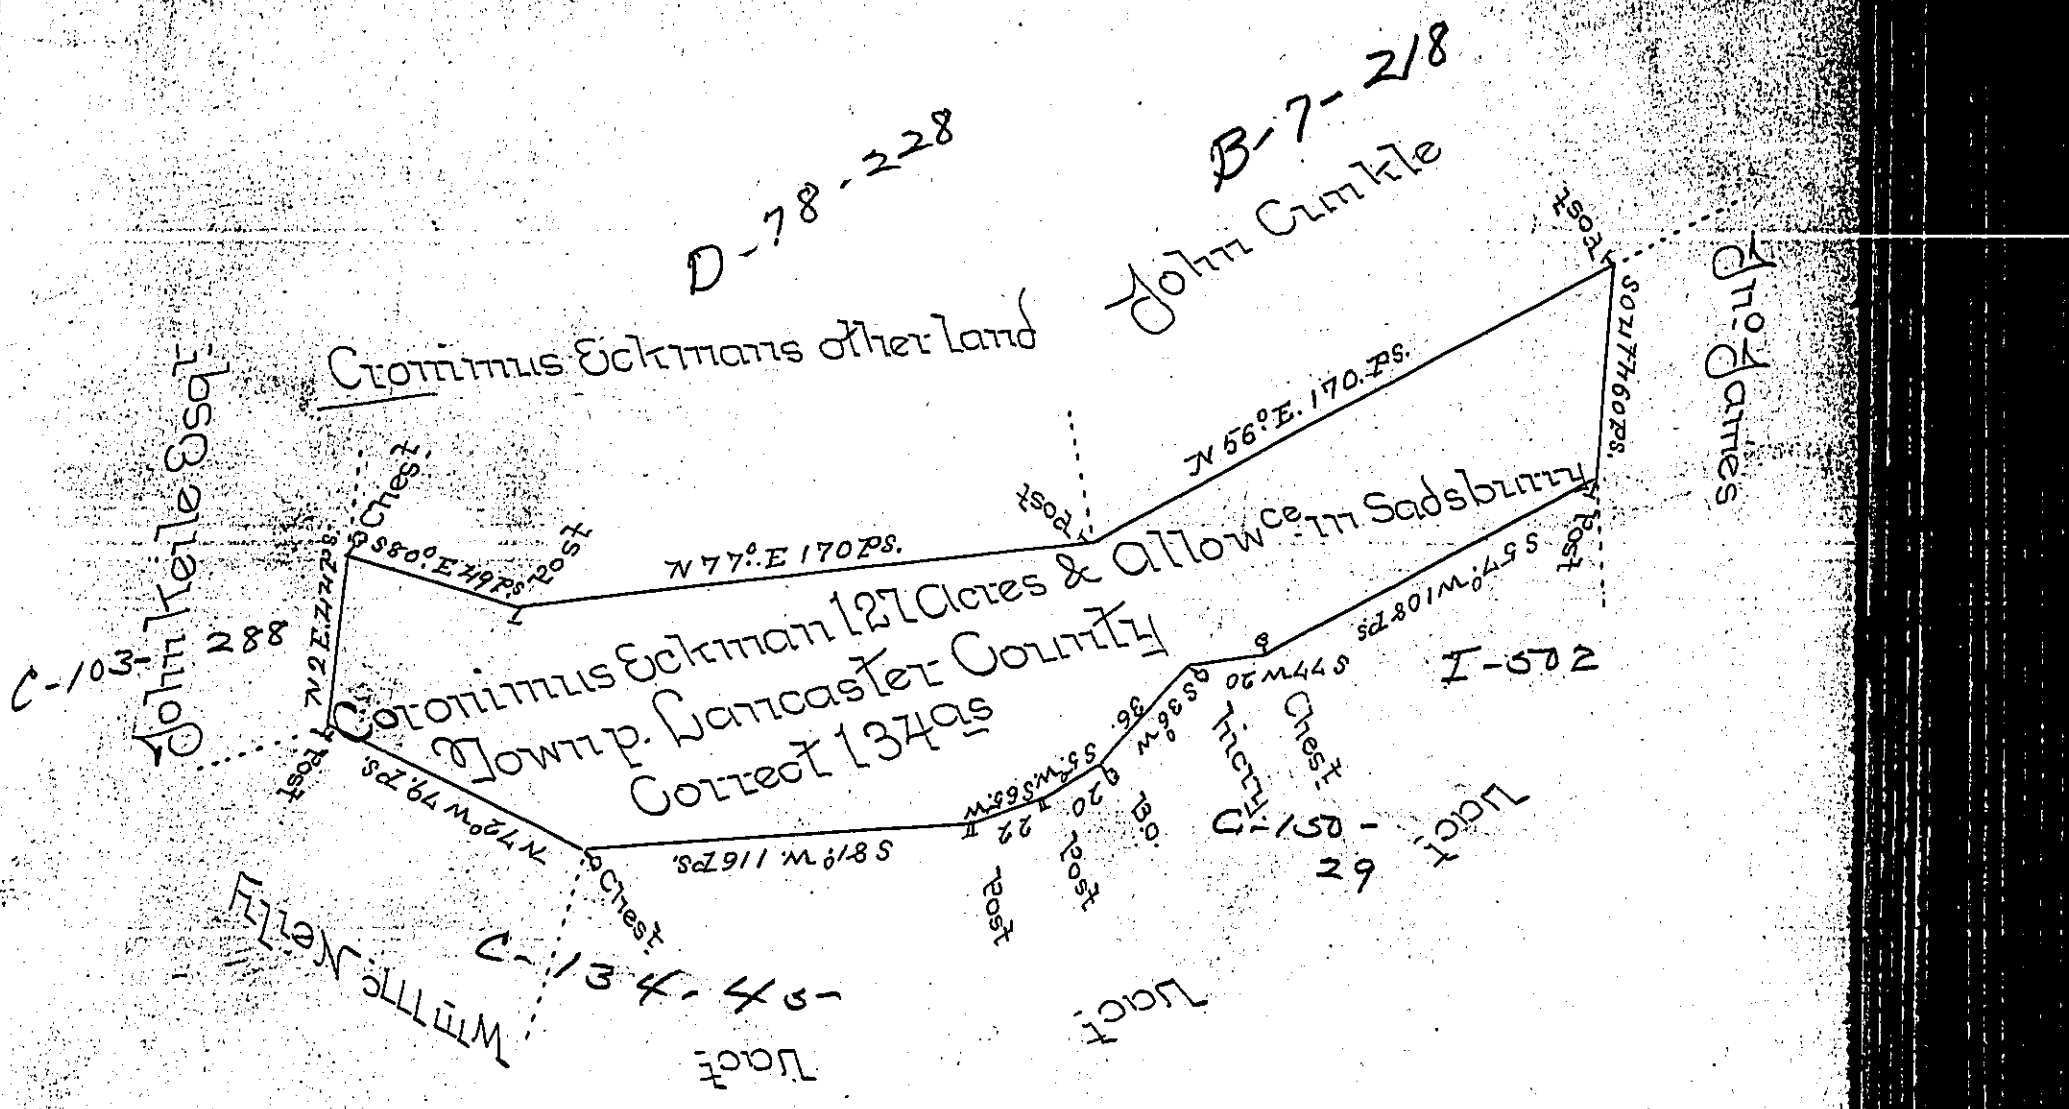

A Draught of Cornelius Eckmans land Situate in the Township of Sadsburry in the County of Lancaster Containing One Hundred and Twenty Seven Acres and the Allowance of six Acres P Cent for Roads and Highways By Vertue of the Honourable the Proprietors Warrant Dated the 13th Day of Apl 1749. Surveyd the 10th Day of May 1751.

By Thos Cookson DS.

To Nichs Scull Esqr
Surveyor Genl —

IN TESTIMONY that the above is a copy of the original remaining on file in the Department of Internal Affairs of Pennsylvania, made conformably to an Act of Assembly approved the 16th day of February, 1833, I have hereunto set my Hand and caused the Seal of said Department to be affixed at Harrisburg, this sixth *day of* December *1898.*

James W. Latta

Secretary of Internal Affairs.