FORM No. 1.



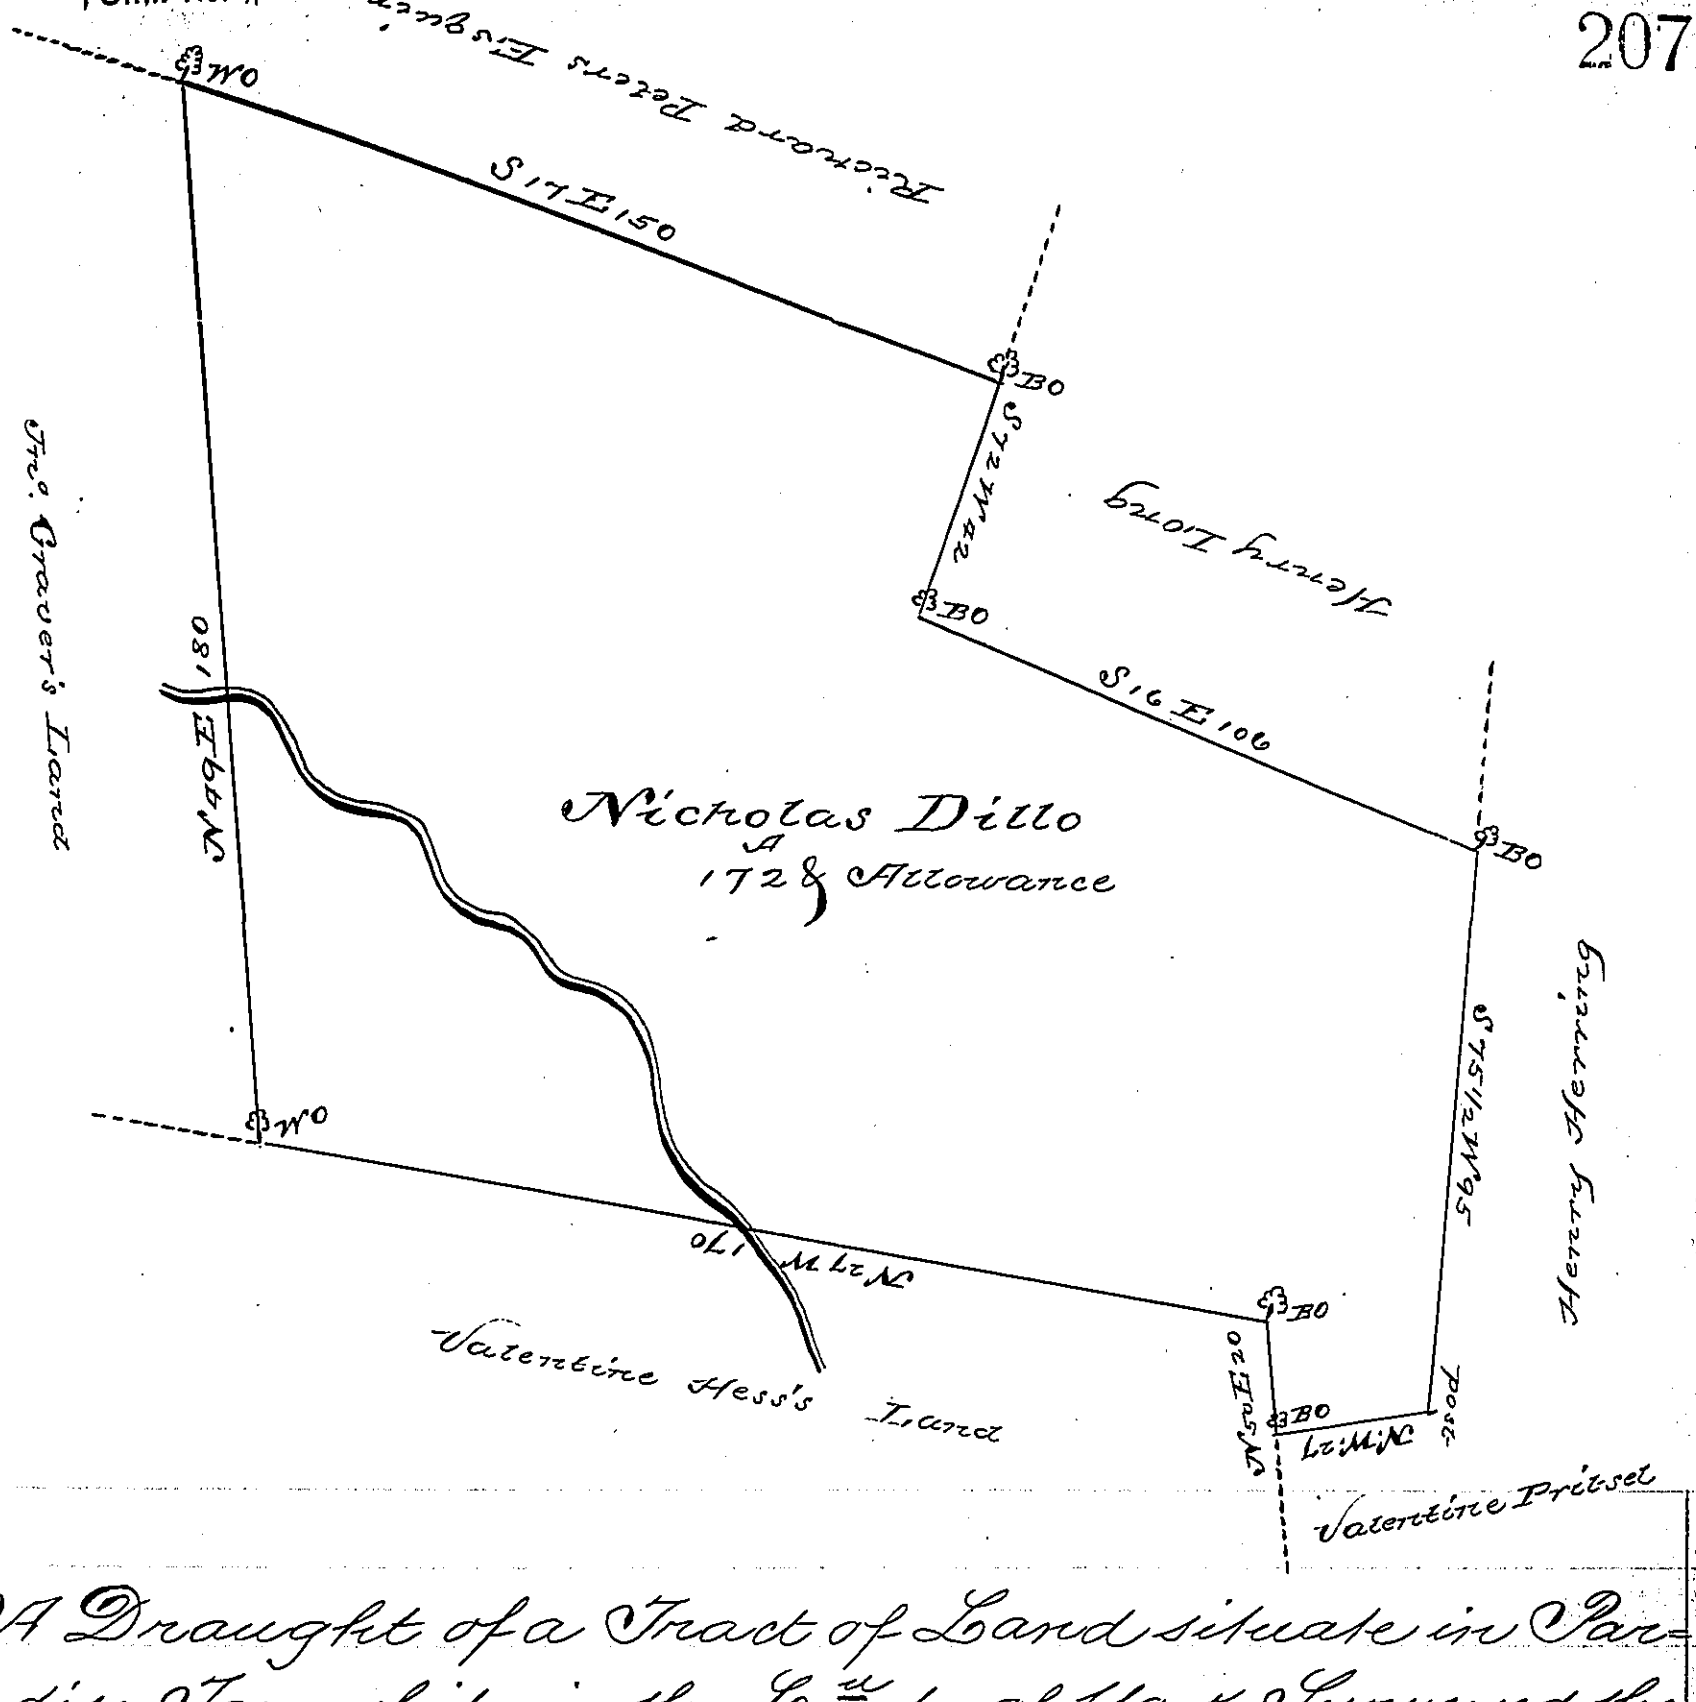


A Draught of a Tract of Land situate in Paradise Township in the Cty of York Surveyed the 7th day of May 1767. unto Nich.s Dillo (in order to Agree with the Honble Proprietaries for the same,) In pursuance of a Warrant dated the 10th day of Feb= ruary 1767- Containing One Hundred and Seventy Two Acres and allowance of Six acres p.r Ct. for Roads &c.a

Chas. Lukens Dep.t Sur.

To Jn.o Lukens Esq.r S.G

*IN TESTIMONY that the above is a copy of the original remaining on file in the Department of Internal Affairs of Pennsylvania, made conformably to an Act of Assembly approved the 16th day of February, 1833, I have hereunto set my Hand and caused the Seal of said Department to be affixed at Harrisburg, this* fourth *day of* October *1898*

James W. Latta

*Secretary of Internal Affairs.*