FORM No. I.

297

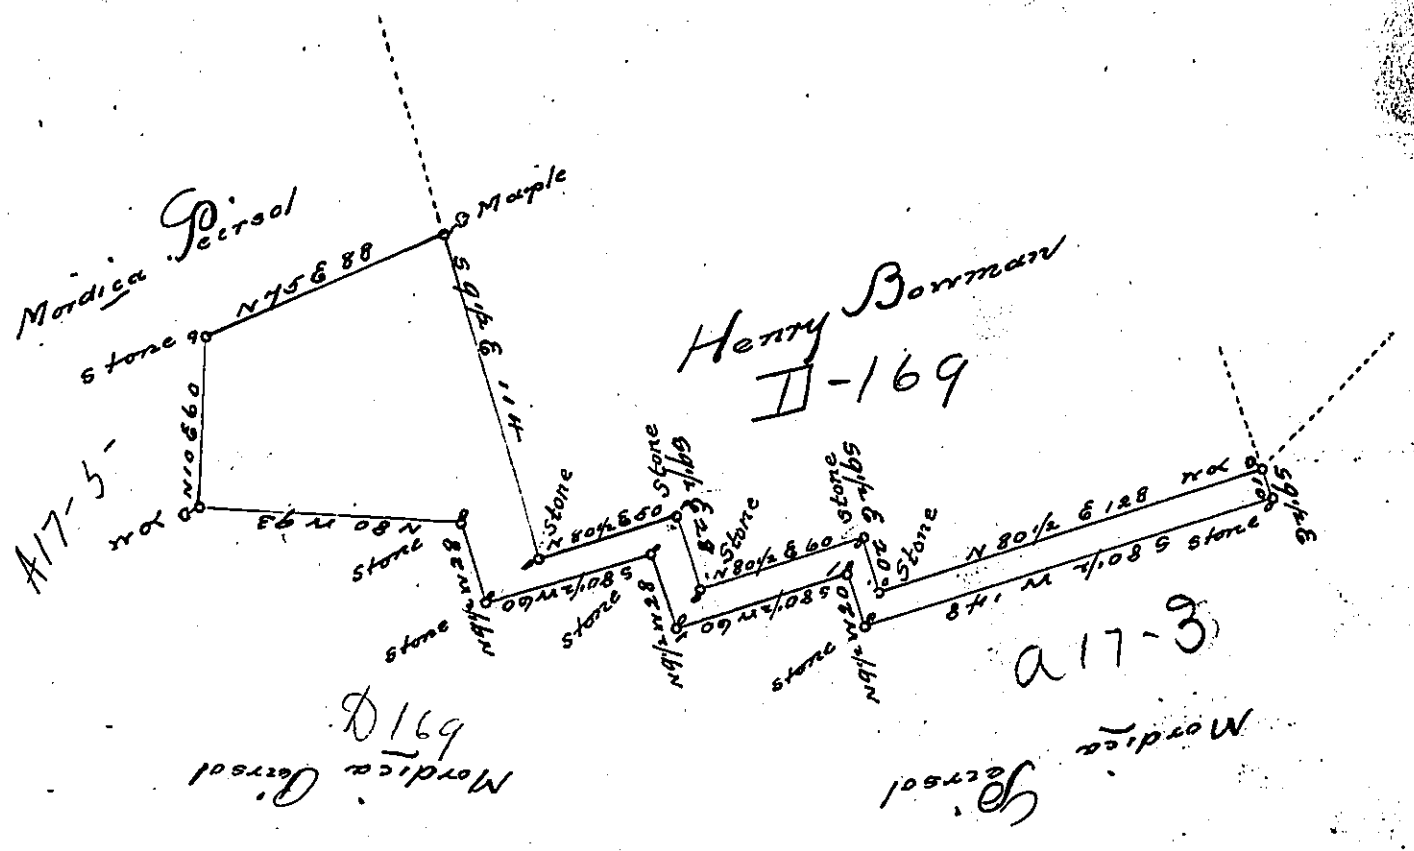

By. Virtue of a warrant dated the 2d day of November 1774. Surveyed the 24th Septr. ember 1793 to Jnthn Rhoads (by George Palmer) the above described Tract of Land Situate in Penn Township Northampton County containing sixty-seven acres and fourteen perches and the allowance of six p Cent &c. Examined and approved the 8th November 1827.

P. Jam.s Reas D.S.

To Gabriel Hackel Esqr.
Surveyor General

IN TESTIMONY that the above is a copy of the original remaining on file in the Department of Internal Affairs of Pennsylvania, made conformably to an Act of Assembly approved the 16th day of February, 1833, I have hereunto set my Hand and caused the Seal of said Department to be affixed at Harrisburg,

this seventh day of March 1899.

James W. Latta

Secretary of Internal Affairs.