FORM No. 1.

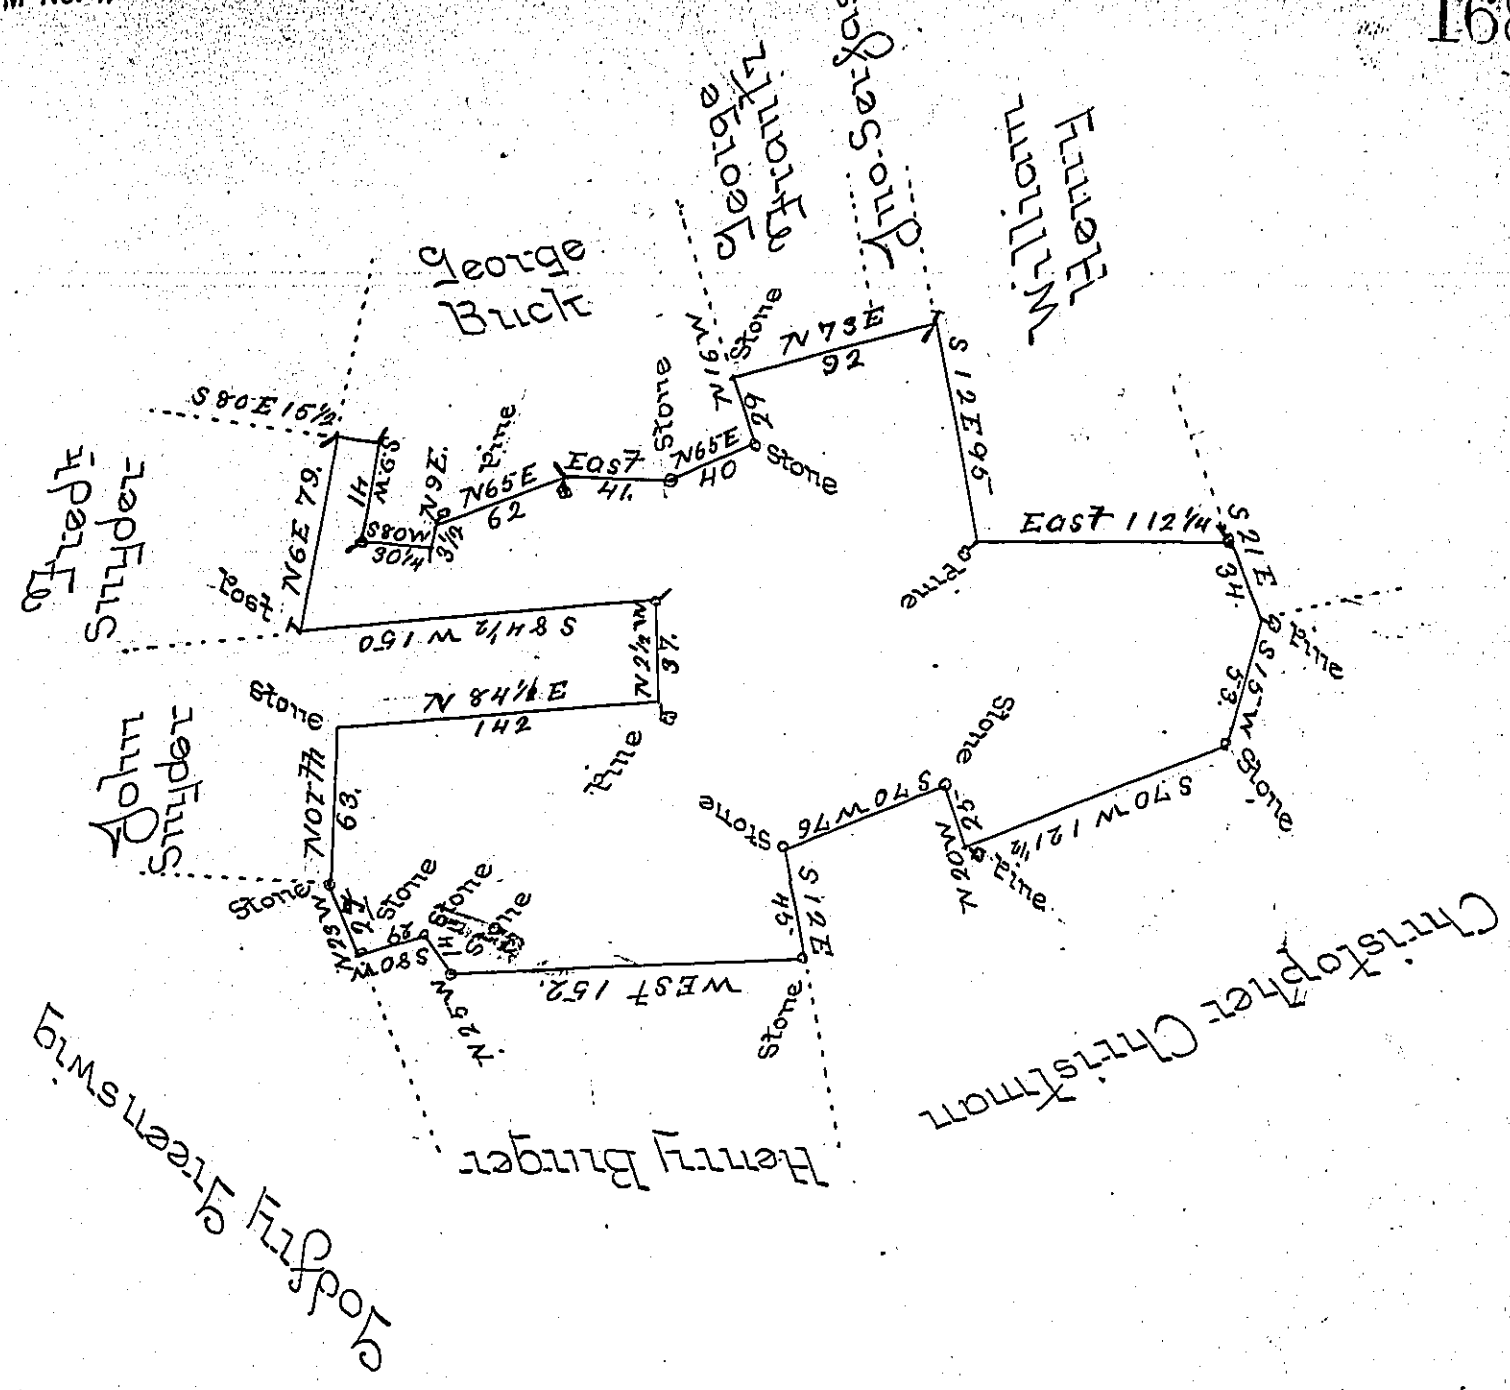

By Virtue of a Warrant dated the 20th August 1793 Surveyed the 10th May 1817 to Mary Walters (by George Palmer) the above described tract of land situate in Chestnut hill Township in the County of Northampton containing Three hundred and forty acres and Seventy two perches and the Allowance of Six P Cent &c.

Examined & Approved the 9th March 1830

Jacob Spangler
Mo ~~Michael Heister~~ Esq.
Surveyor General

P Saml Rees

IN TESTIMONY that the above is a copy of the original remaining on file in the Department of Internal Affairs of Pennsylvania, made conformably to an Act of Assembly approved the 16th day of February, 1833, I have hereunto set my Hand and caused the Seal of said Department to be affixed at Harrisburg, this Seventh *day of* March *1899.*

James W. Latta
Secretary of Internal Affairs.