FORM No. I.

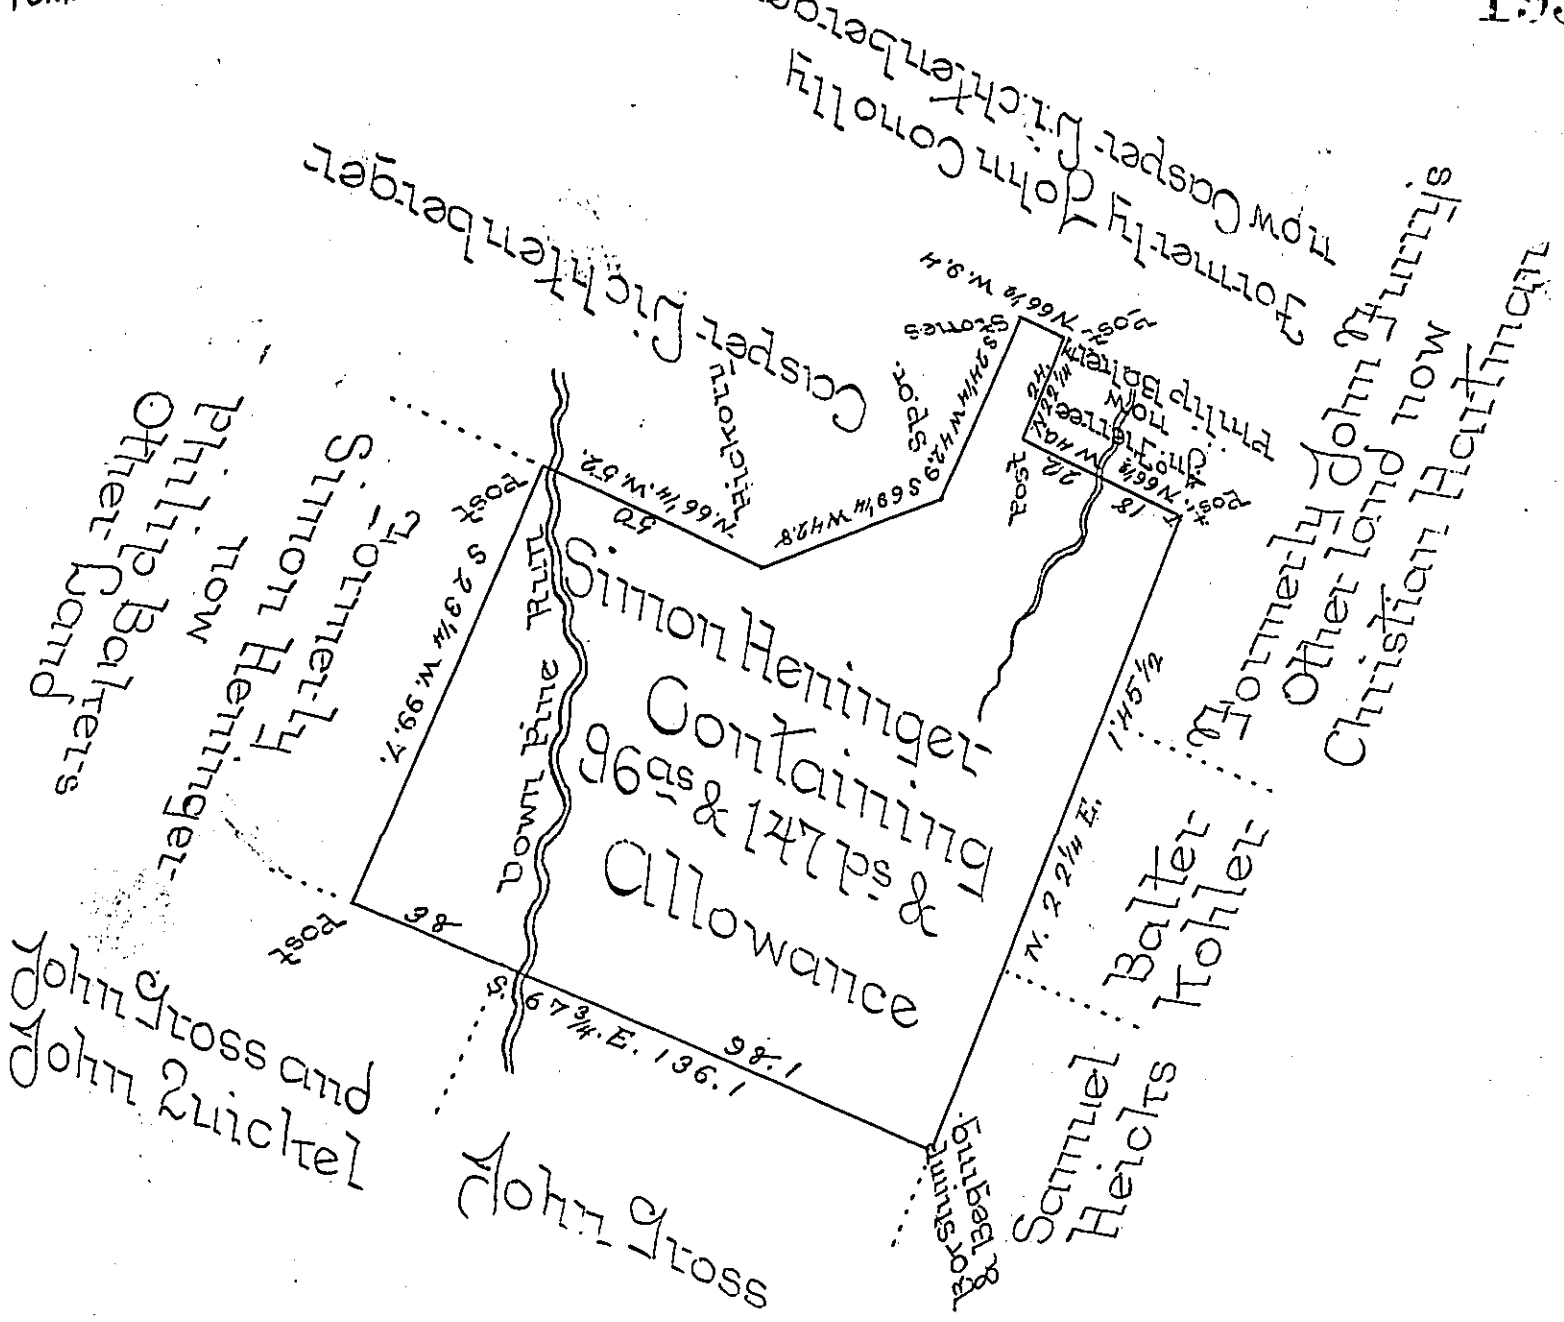

Situate on Pine Run a small Branch of Conewago Creek formerly in the County of Lancaster (but now in Manchester & Township York County) Containing as above set forth 96as & 147 Perches and Allowance Originally Surveyed by Charles Sullens late D.S. on the 10th day of August 1774 for George Metzgar. In pursuance of a Warrant for 50as granted to Simon Heninger dated the 24th day of August A.D. 1745. Resurveyed by the old lines in pursuance of the aforesaid Warrant the 24th day of November 1812. at the request of the present owner Philip Baker Junr who desired the same to be returned for Confirmation

To Andrew Porter Esqr
Surveyor General
Harrisburgh Pa.

} Jacob Spangler D.S.

IN TESTIMONY that the above is a copy of the original remaining on file in the Department of Internal Affairs of Pennsylvania, made conformably to an Act of Assembly approved the 16th day of February, 1833, I have hereunto set my Hand and caused the Seal of said Department to be affixed at Harrisburg, this Seventh *day of* March *1899.*

James W. Latta
Secretary of Internal Affairs.