FORM No. I.

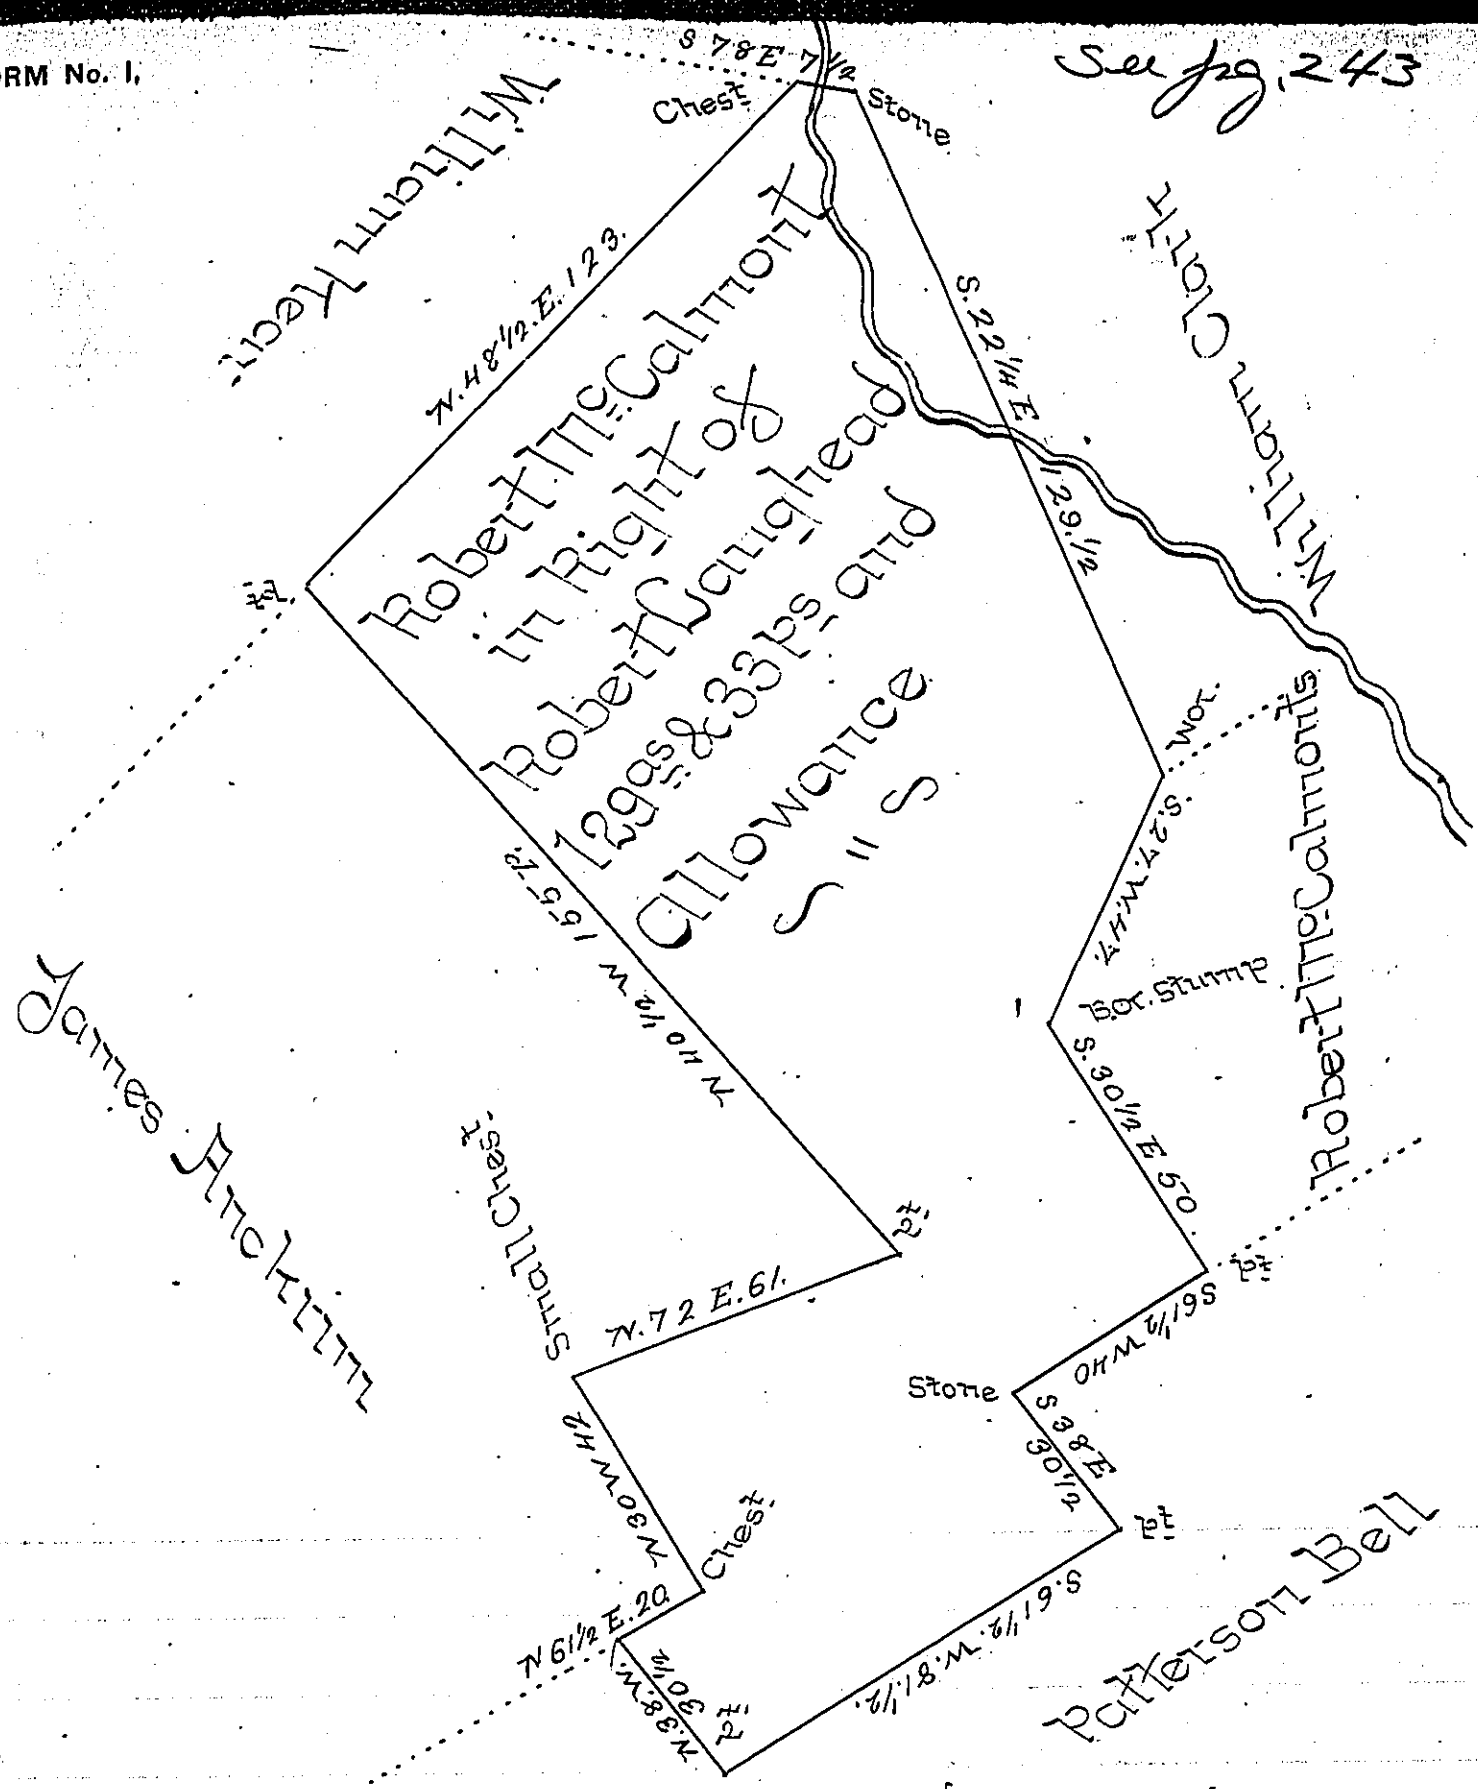

A Draught of a peice or Tract of Land Situate in Colerain Township Lancaster County Containing 129as & 33.ps and the Usual Allowance of Six P Cent for Roads &c Surveyed the 13th Day of August A.D. 1804. for Robert McCalmont in Right of Robert Waughead. Cpt being part of a Larger Tract of 129as & Allowance formerly Surveyed unto the said Robert Waughead. By Vertue of Two Warrants, one of them Dated the 2d. Day of May A.D. 1745. and the other Dated the 26th Day of December A.D. 1753. per A Ream D.S.

To Samuel Cochran Esqr. Surveyor General — & S. Ensminger D.S.

IN TESTIMONY that the above is a copy of the original remaining on file in the Department of Internal Affairs of Pennsylvania, made conformably to an Act of Assembly approved the 16th day of February, 1833, I have hereunto set my Hand and caused the Seal of said Department to be affixed at Harrisburg, this Fourth *day of* April *1899.*

James W. Latta

Secretary of Internal Affairs.