FORM No. I.

Courses on the Creek for the part A.
S 81 E 30¼
S 75 E 28
58½

Courses on the Cr. for the part B.
N 67 W 27
N 72 W 62
N 79 W 14
N 57 W 34
137

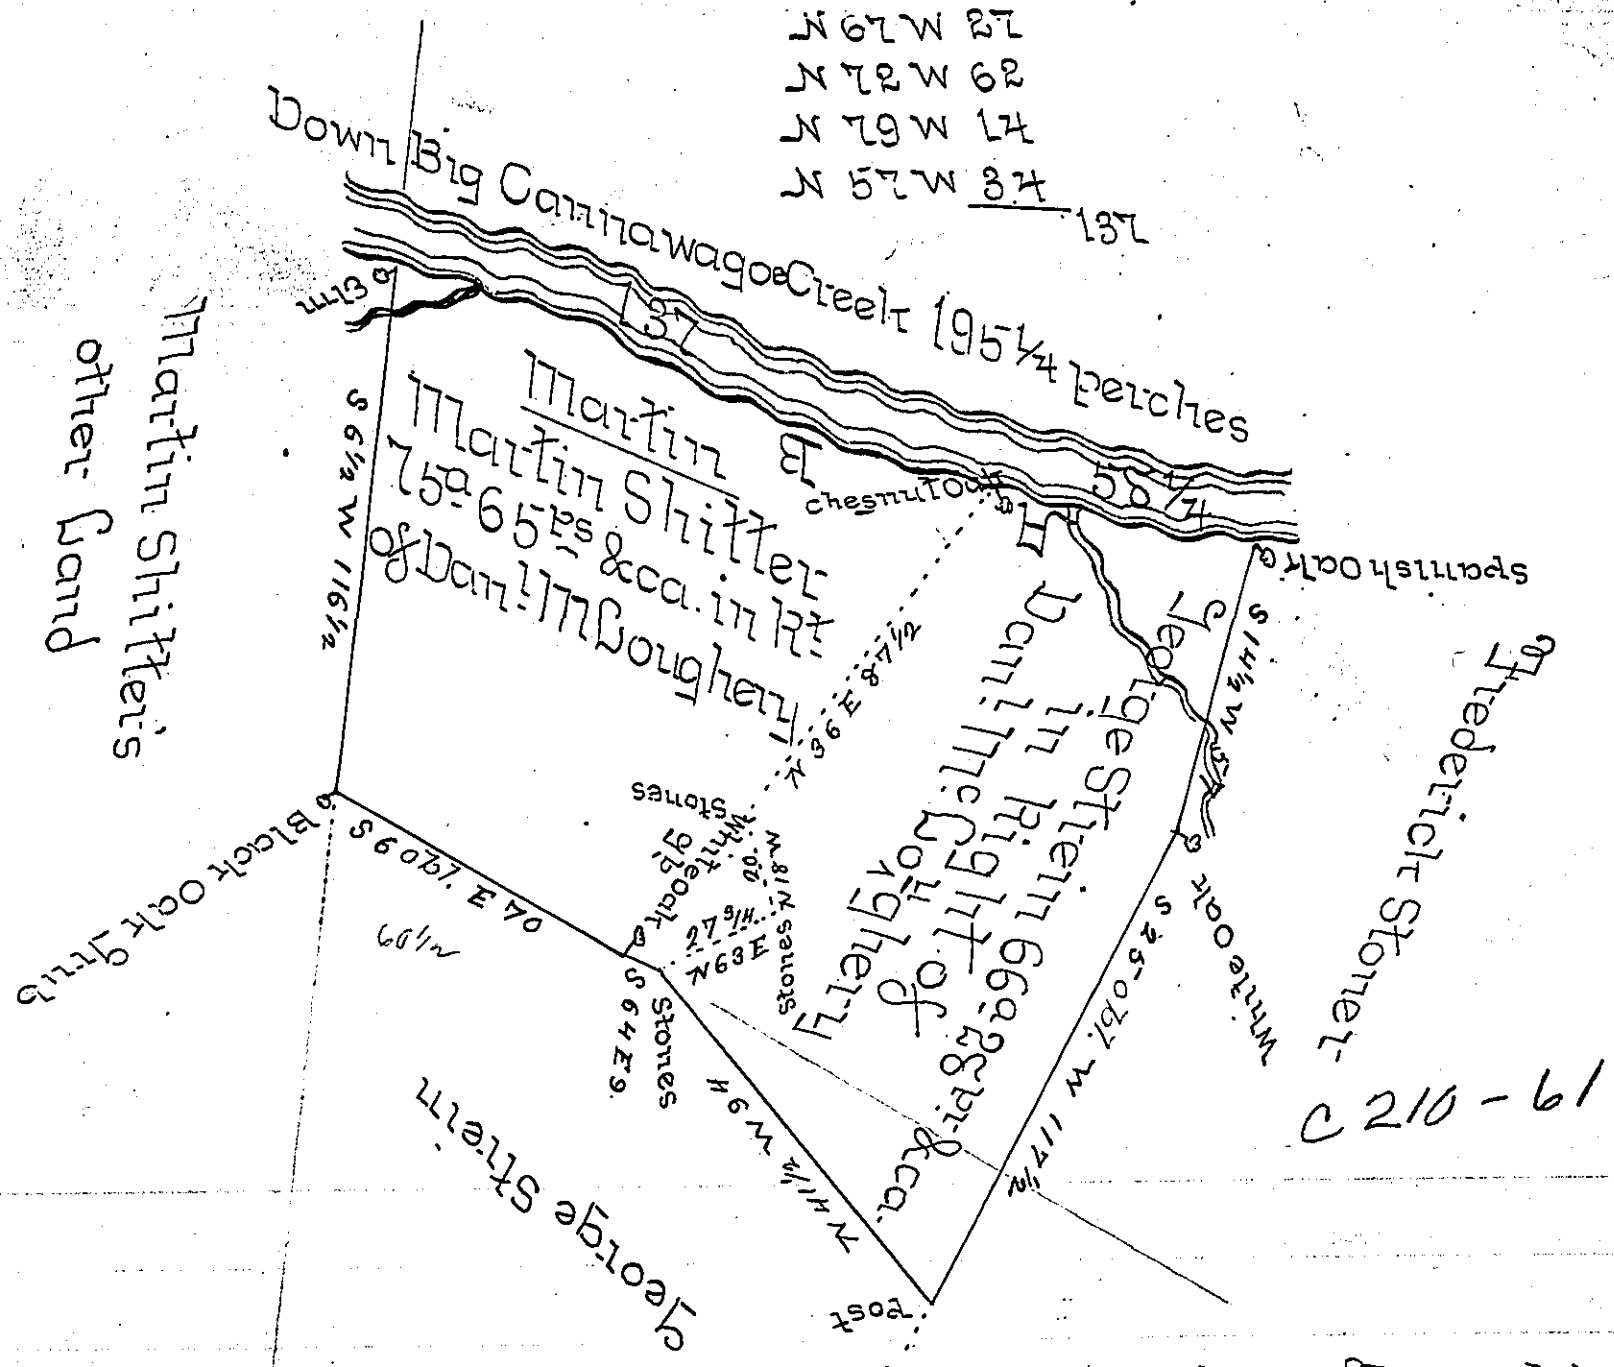

A Draught of a Tract of Land Situate in Newberry Township in the County of York Resurveyed the 9th day of September agreeable to the lines Run by the Late Charles Wilkens Deputy Surveyor to Martin Shitler and George Stein in Pursuance of a Warrant to Daniel McLoughery Dated the 31st day of October 1745. Containing one Hundred and forty one Acres and Ninety three Perches & the usual Allowance of Six Acres P Cent for Roads &ca.

John Forsyth D.S.

To John Wilkens Esqr
Surveyor General

IN TESTIMONY that the above is a copy of the original remaining on file in the Department of Internal Affairs of Pennsylvania, made conformably to an Act of Assembly approved the 16th day of February, 1833, I have hereunto set my Hand and caused the Seal of said Department to be affixed at Harrisburg, this fourth *day of* April *1899.*

James W. Latta
Secretary of Internal Affairs.