FORM No. 1.

173

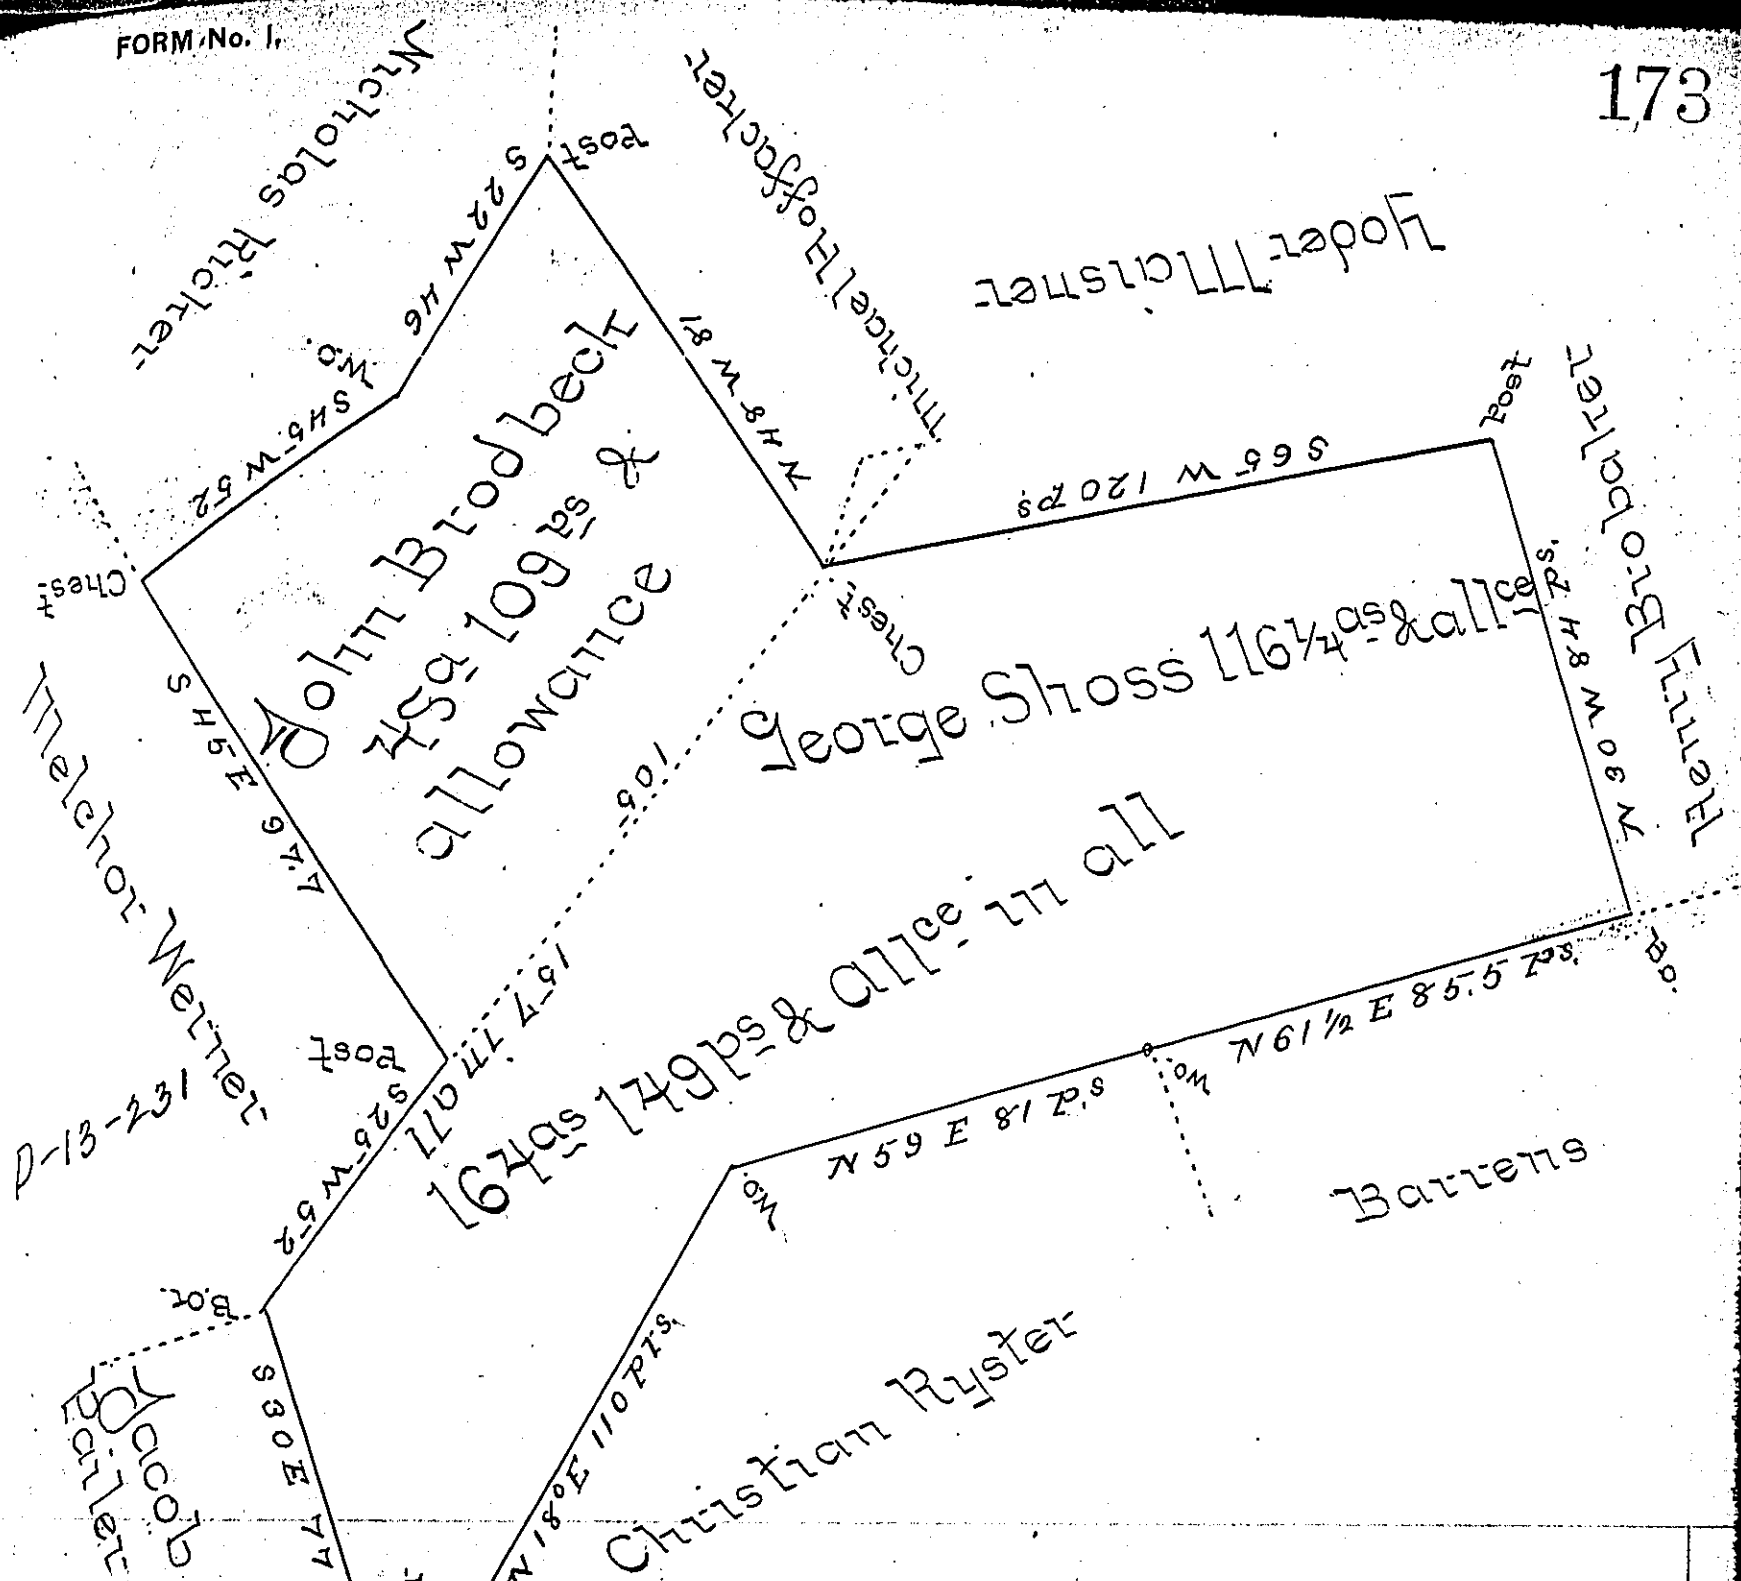

The above described Tract Containing one hundred and sixty four acres and one hundred and forty nine perches &c. Was Surveyed as follows viz.

116¼ as to George Shoss by virtu of his Application No. 4385 dated 19th September 1767 ~

45-109 being part of one hundred and ten Acres Surveyed 164-149 to John Brodbeck in pursuance of his Application No. 3803 dated 2nd June 1767 Situate in Manheim Township York County

IN TESTIMONY that the above is a copy of the original remaining on file in the Department of Internal Affairs of Pennsylvania, made conformably to an Act of Assembly approved the 16th day of February, 1833, I have hereunto set my Hand and caused the Seal of said Department to be affixed at Harrisburg, this fourth *day of* July *1899.*

James W. Latta

Secretary of Internal Affairs.