FORM No. 1.

262

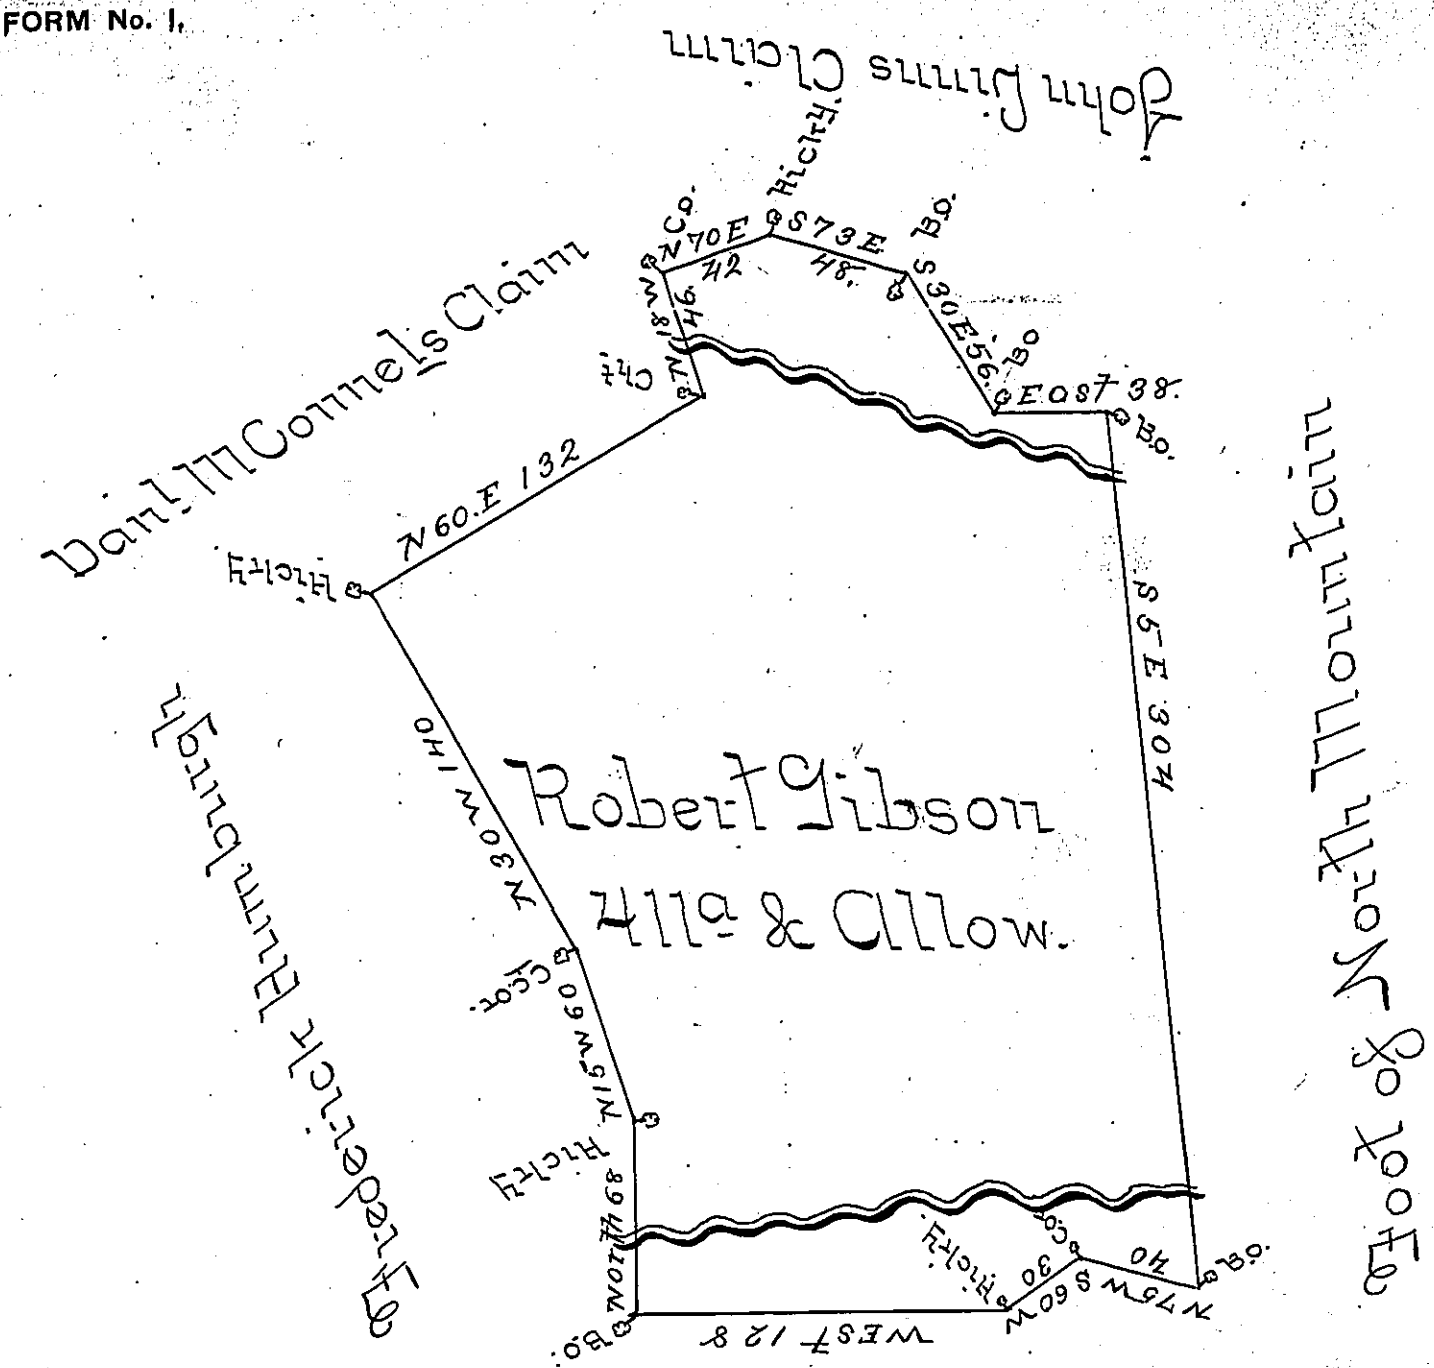

A Draught of a Tract of Land Including an Improve-ment Adjoining Land of Frederick Hamburgh and Daniel McConnell Situate in Air Township in the County of Bedford Containing four hundred and eleven Acres with the usual Allowance of six pr Cent for Roads Surveyed for Robert Gibson the 15th of August 1786 in Pursuance of a Warrant Dated June 20th 1785 and June 21st 1786

By Virtue of a Warrant

To John Wilkens Esqr. Sy.

George Woods DS.

IN TESTIMONY that the above is a copy of the original remaining on file in the Department of Internal Affairs of Pennsylvania, made conformably to an Act of Assembly approved the 16th day of February, 1833, I have hereunto set my Hand and caused the Seal of said Department to be affixed at Harrisburg, this first *day of* August *1899.*

James W. Latta

Secretary of Internal Affairs.