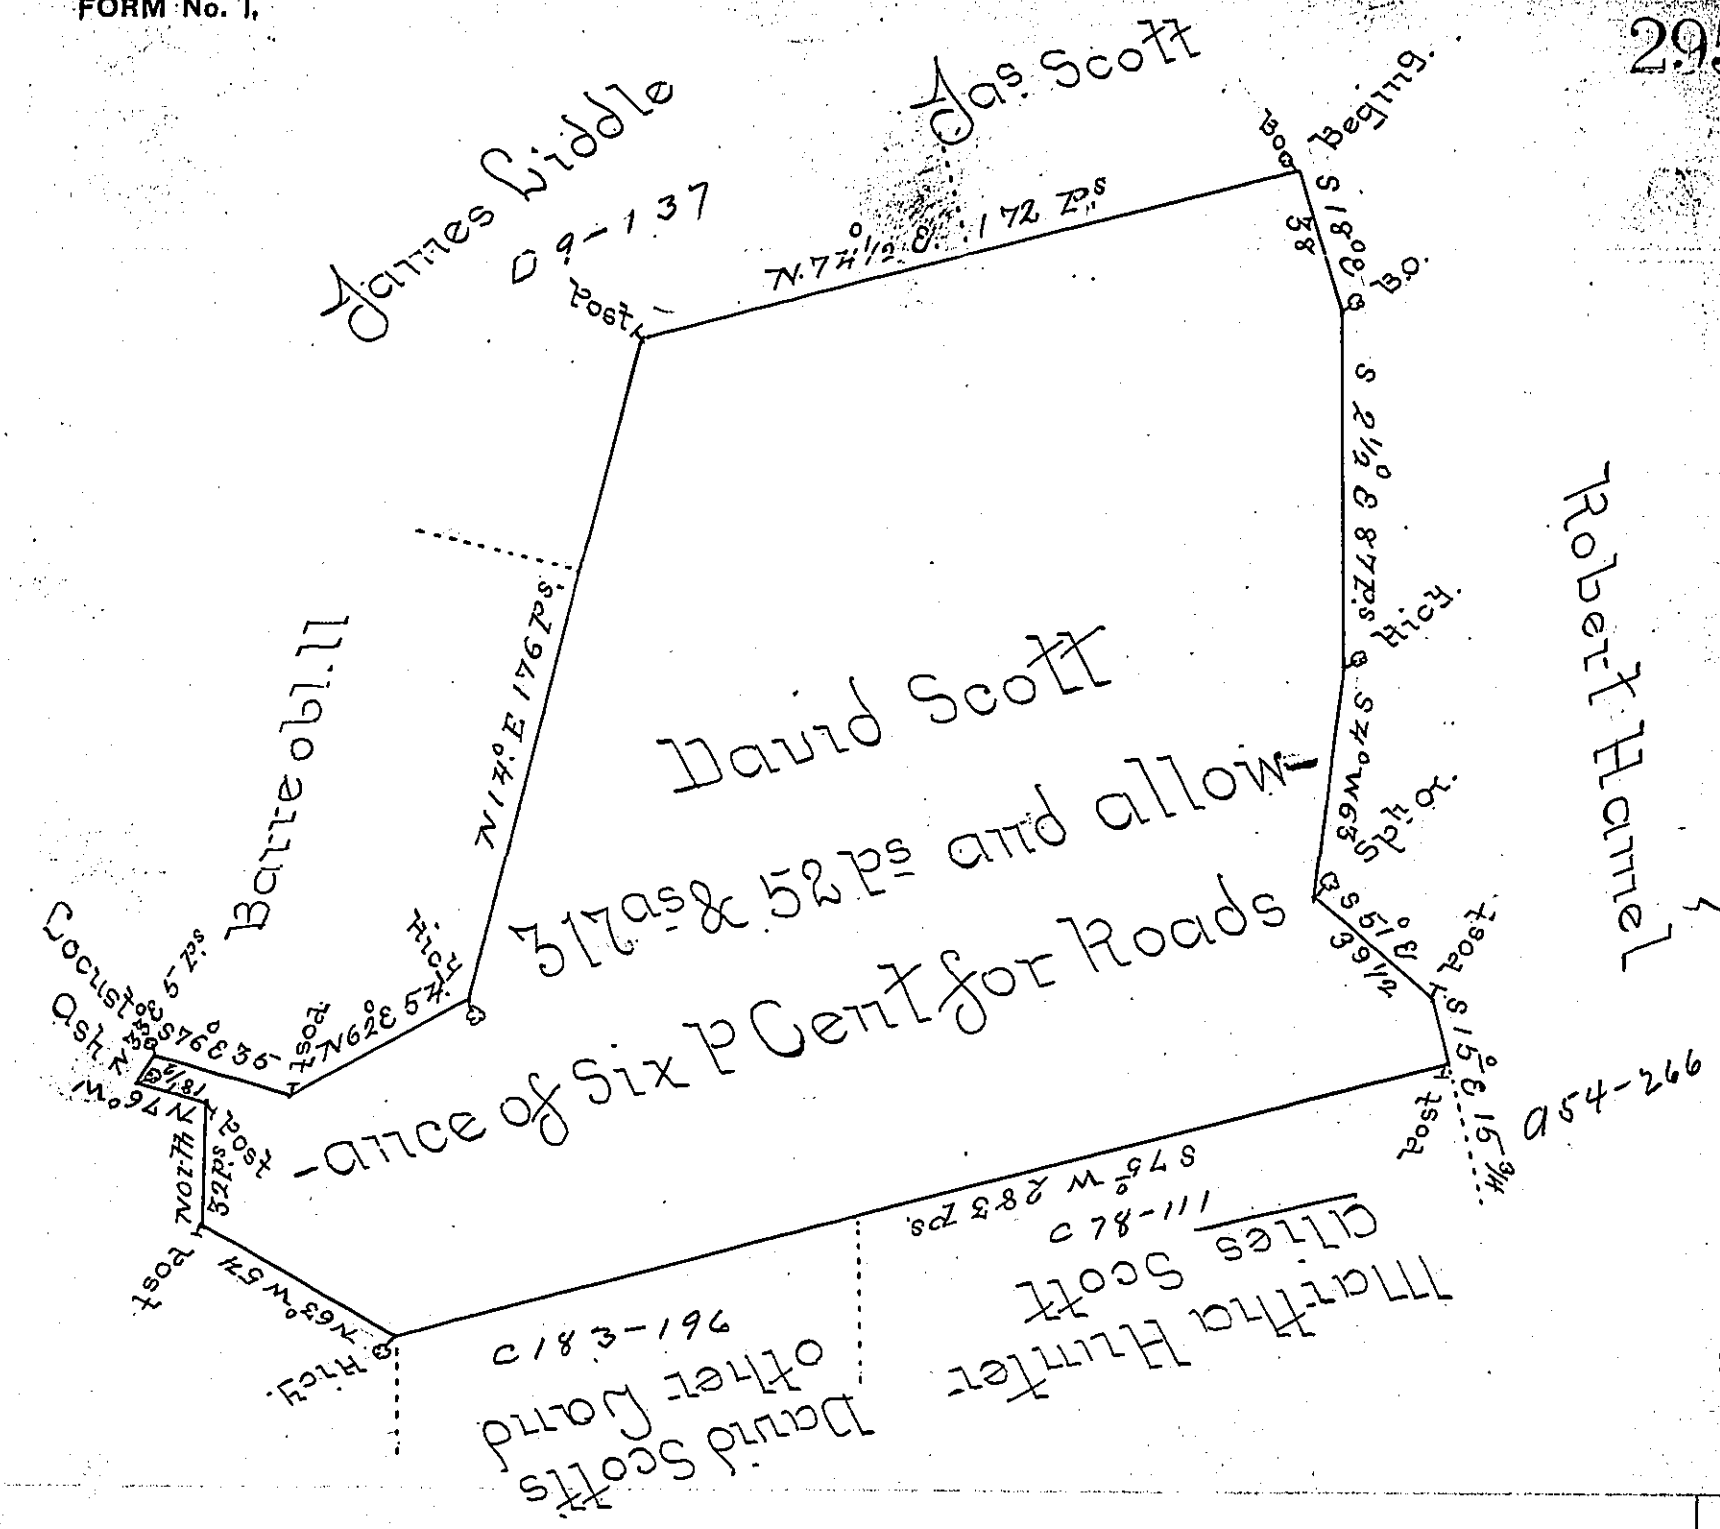

A Draught of a Tract of Land situate in Cir Town-
-ship in Cumberland County Containing three hun-
-dred and Seventeen Acres and fifty two perches and the
Usual Allowance of Six P Cent for Roads; Surveyed for
David Scott Nov: 7th 1768 in pursuance of an Order
of Survey Bearing Date the 17th Day of June 1767.
No 3877.

John Armstrong
D:S:

To John Lukens Esq:
Surveyor General

IN TESTIMONY that the above is a copy of the original remaining on file in the Department of Internal Affairs of Pennsylvania, made conformably to an Act of Assembly approved the 16th day of February, 1833, I have hereunto set my Hand and caused the Seal of said Department to be affixed at Harrisburg, this first *day of* August *1899.*

James W. Latta
Secretary of Internal Affairs.