FORM No. I.

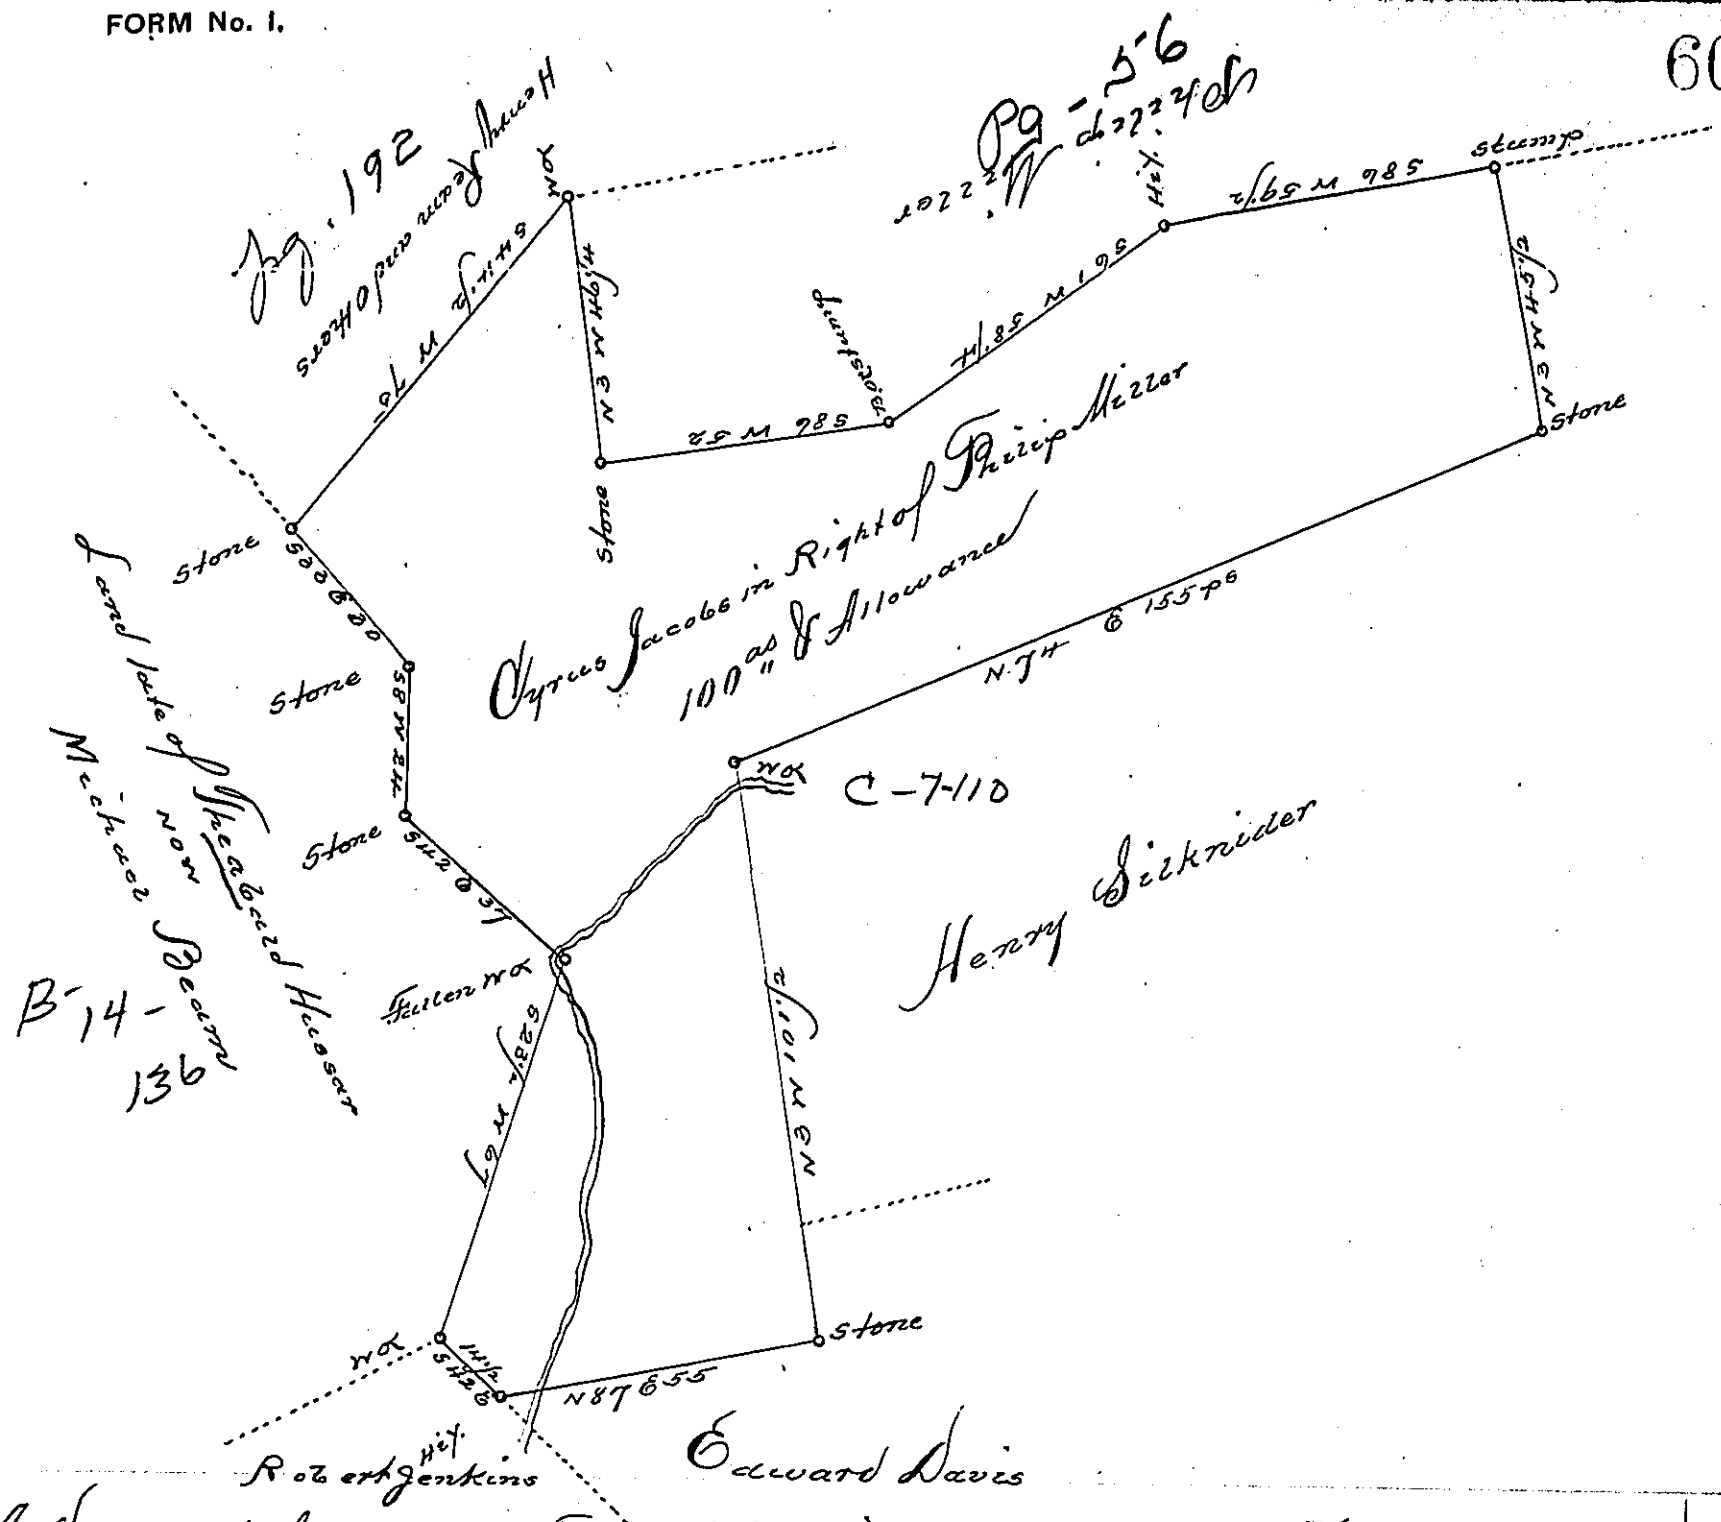

A Draught of a piece or Tract of Land situate in Brecknock Township Lancaster County Containing 110 as & allowance of six pc Cent for Roads &c. Surveyed the 26th Day of November A.D. 1801 for Cyrus Jacobs in Right of Philip Miller, By Virtue of a Warrant dated the 21st Day of March A.D. 1794.

Pr. H. Ream D.S.

To Samuel Lochman Esqr. Surveyor General

I approve of the above Return & to be excepted in the Surveyor Generals Office &c. — " — Augt. 24th 1809

Pr. Jacob Hiestand D.S.

To Andrew Porter Esqr. S.G.

IN TESTIMONY that the above is a copy of the original remaining on file in the Department of Internal Affairs of Pennsylvania, made conformably to an Act of Assembly approved the 16th day of February, 1833, I have hereunto set my Hand and caused the Seal of said Department to be affixed at Harrisburg, this Second *day of* May *1899.*

James W. Latta
Secretary of Internal Affairs.