FORM No. I.

See B. 6-176

17

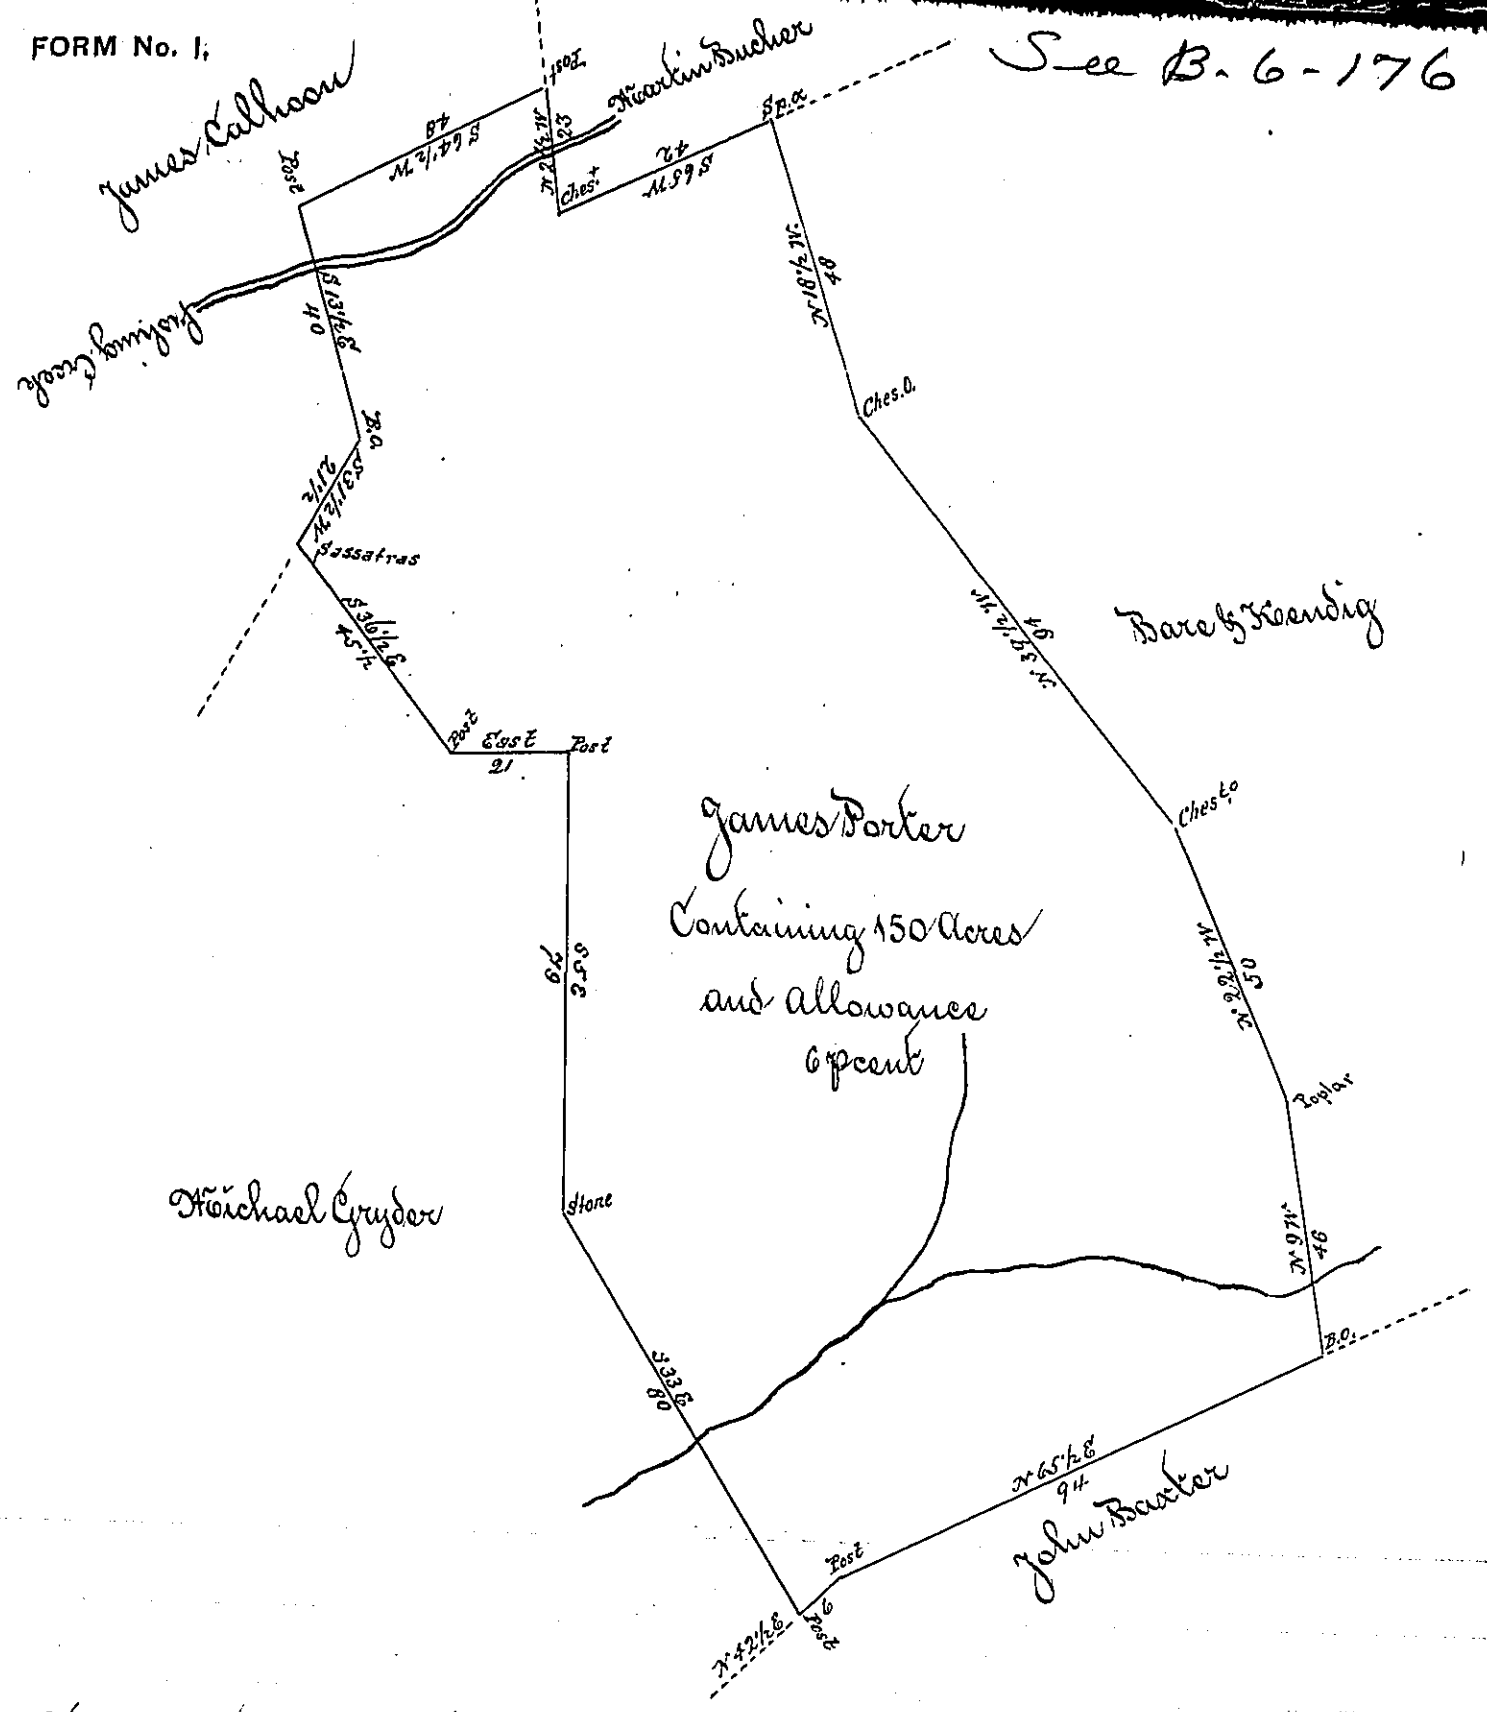

A Draught of a Tract of Land Situate in Drumore Township in the County of Lancaster Containing one hundred and fifty acres and the usual allowance of six p Cent ~~being part of 248 acres allowance~~ for Roads &c, Surveyed in pursuance of a Warrant bearing date the 25th day of March 1754 Granted unto James Porter. & Surveyed the 19th of August A.D. 1809 for Amos Walton by Joshua Scott

To Andrew Porter Esqr.
Surveyor General

Authorized Lyme

Jacob Hibsman D.S

IN TESTIMONY that the above is a copy of the original remaining on file in the Department of Internal Affairs of Pennsylvania, made conformably to an Act of Assembly approved the 16th day of February, 1833, I have hereunto set my Hand and caused the Seal of said Department to be affixed at Harrisburg,

this Sixth *day of* June *1899.*

James W. Latta

Secretary of Internal Affairs.