FORM No. I.

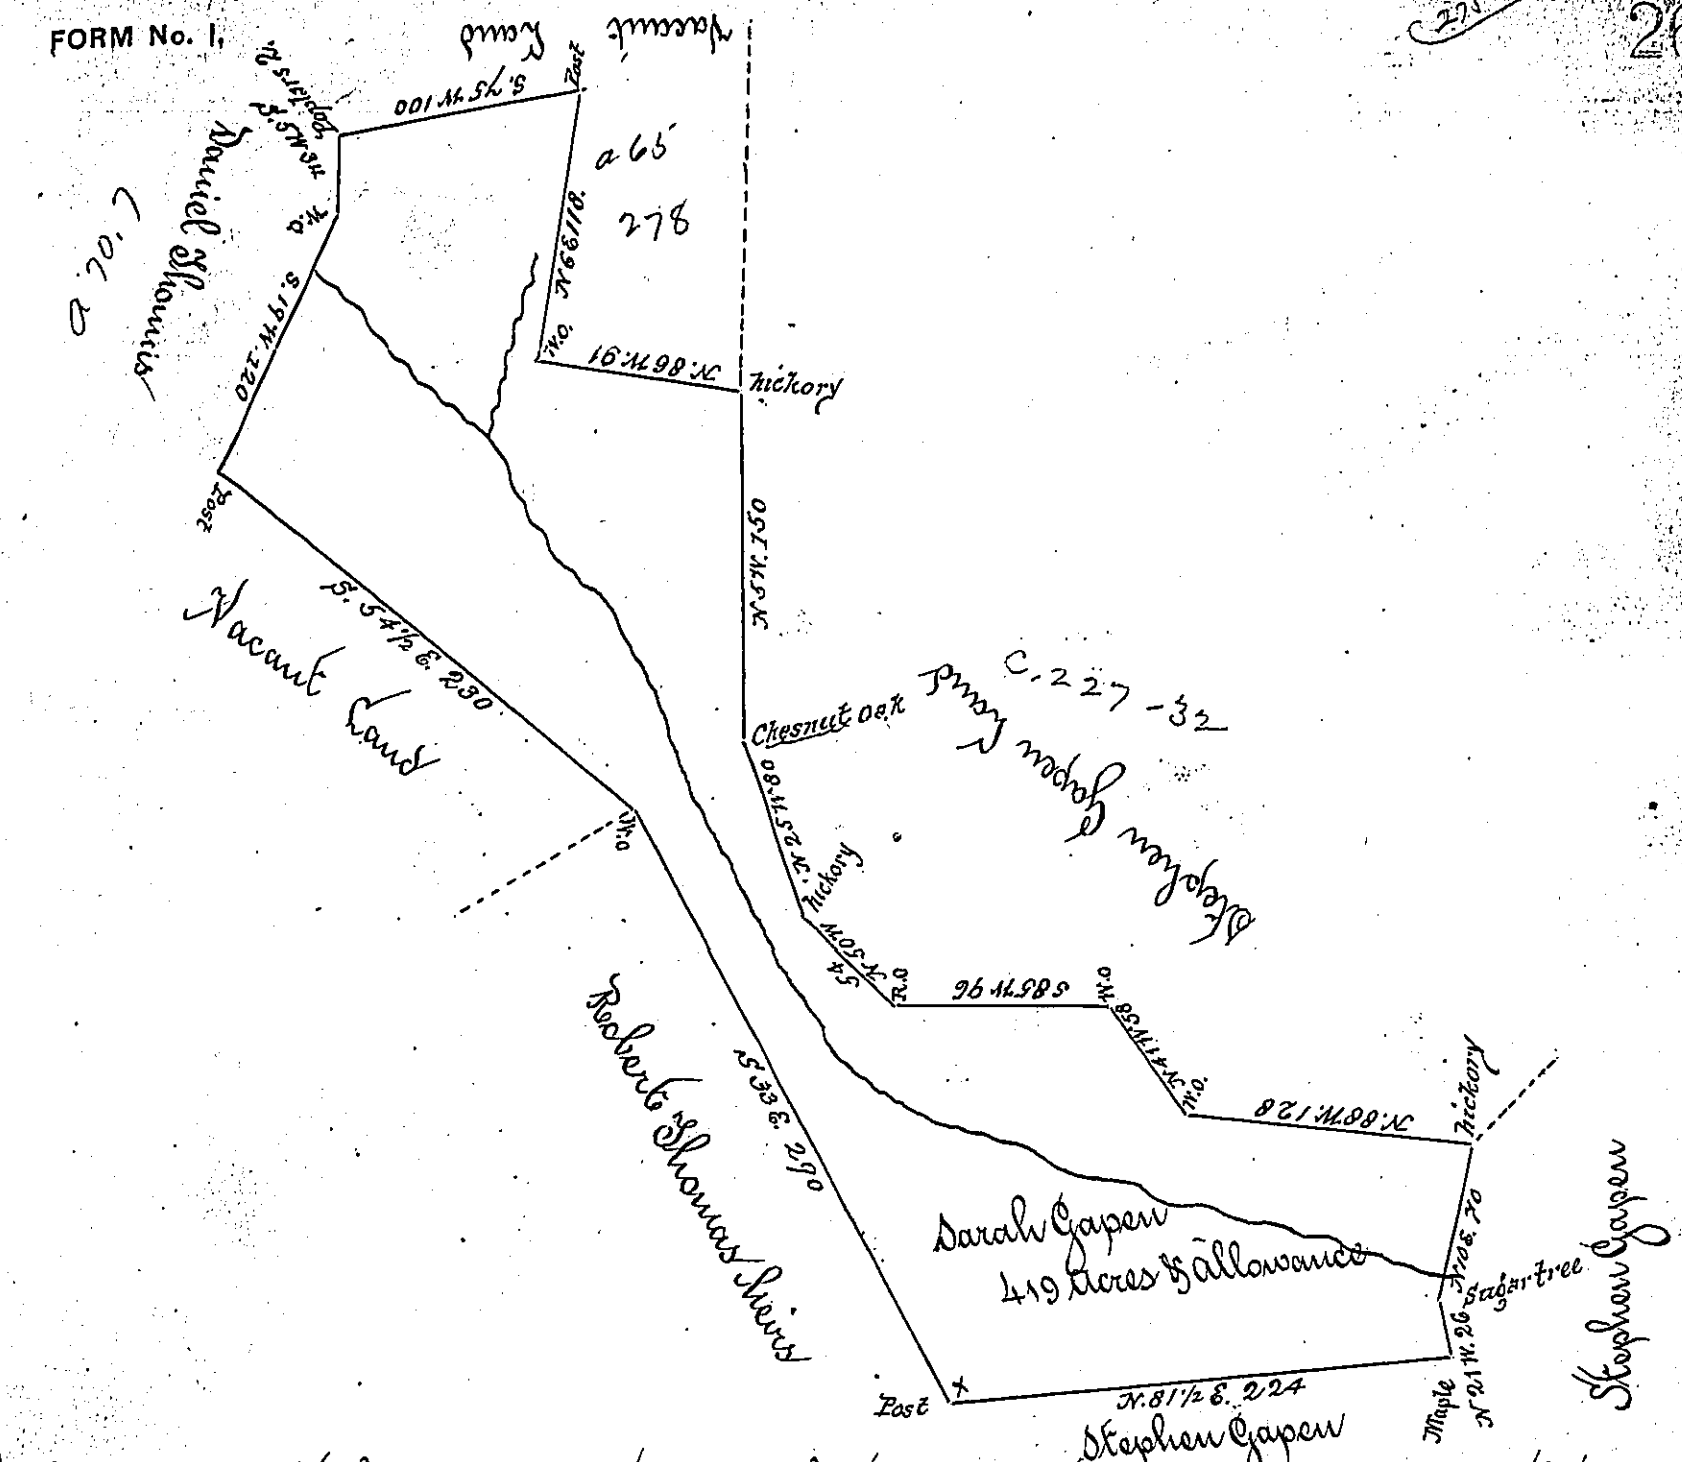

The above is a Draught of a Survey Made the 30 day of October 1804 Containing 419 acres of Land with the allowance of Six per Cent for Roads &c. In pursuance of a warrant Granted Sarah Gapen the 30 day of March 1796 Situate on the west Branch of Shamons Run in Witeley township Called "Headley"

To Samuel Cochran Esq. S. G
of Pennsylvania

Stephen Gapen D. S.

N. B. There has Been a Return Made on the above Mentioned warrant which Included about Eighty acres of Land Returned on a warrant Granted to Stephen the 19 day of February 1793 and Patented on the 23 day of November 1804 which is Left out of the above and a peice taken in that was throughn out &c

Stephen Gapen

IN TESTIMONY that the above is a copy of the original remaining on file in the Department of Internal Affairs of Pennsylvania, made conformably to an Act of Assembly approved the 16th day of February, 1833, I have hereunto set my Hand and caused the Seal of said Department to be affixed at Harrisburg, this fourth *day of* September *1900.*

James W. Latta
Secretary of Internal Affairs.