FORM No. I.

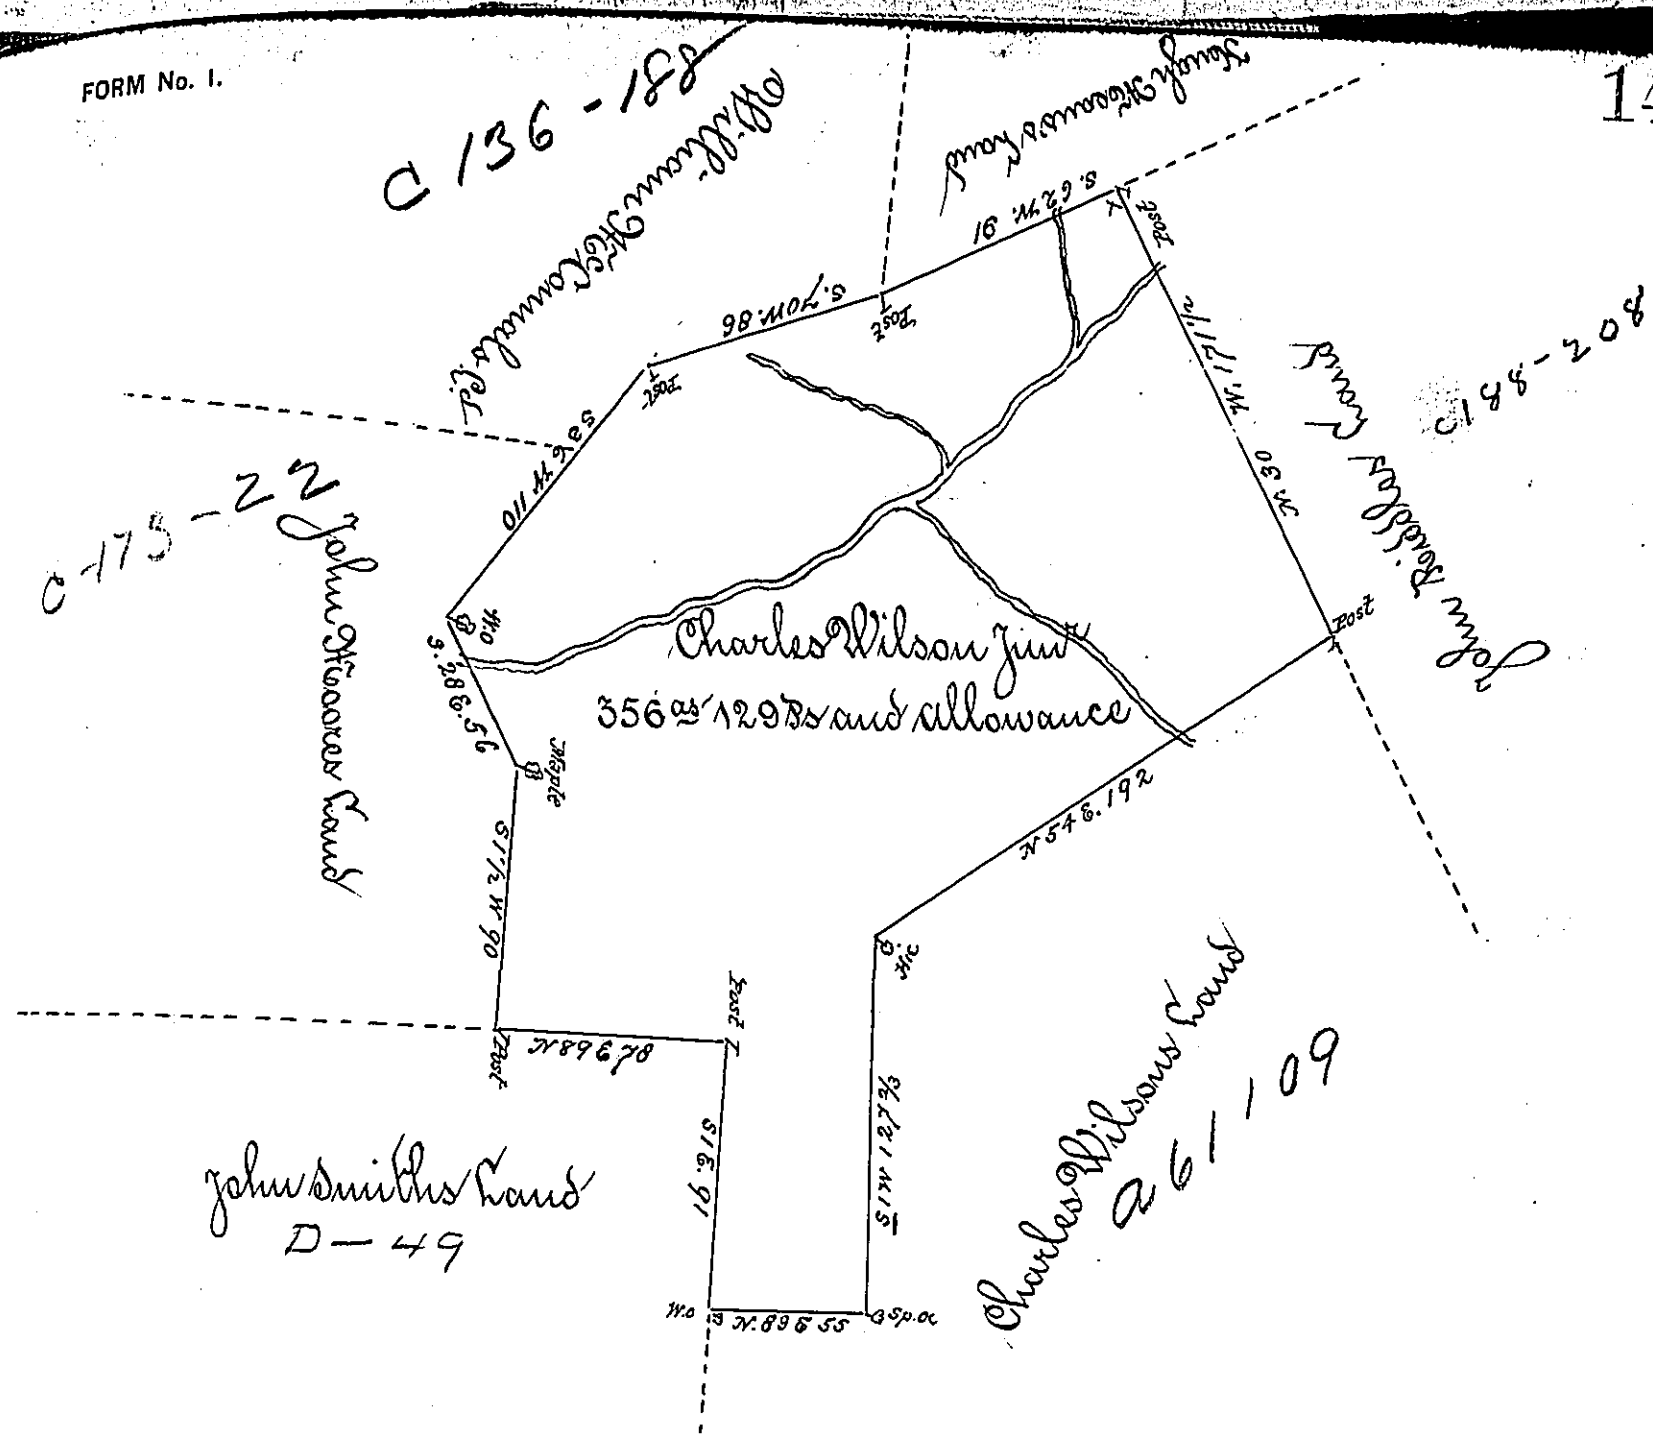

In pursuance of a Warrant dated Augt. 24th: 1784 was Surveyd for Charles Wilson Junr. the above described Tract of Land Containing Three Hundred and Fifty-six Acres and one Hundred and Twenty nine perches with an allowance proportioned to six pcent situate on the Waters of Turtle Creek Adjoining Land of William McConnal & others in Franklin Township Westmoreland County Surveyd March 29th: 1786

To John Lukens Esqr.
Surveyor General

Pr John Moore D.S.

IN TESTIMONY that the above is a copy of the original remaining on file in the Department of Internal Affairs of Pennsylvania, made conformably to an Act of Assembly approved the 16th day of February, 1833, I have hereunto set my Hand and caused the Seal of said Department to be affixed at Harrisburg, this fourth *day of* December *1900*

James W. Latta
Secretary of Internal Affairs.