FORM No. I.

191

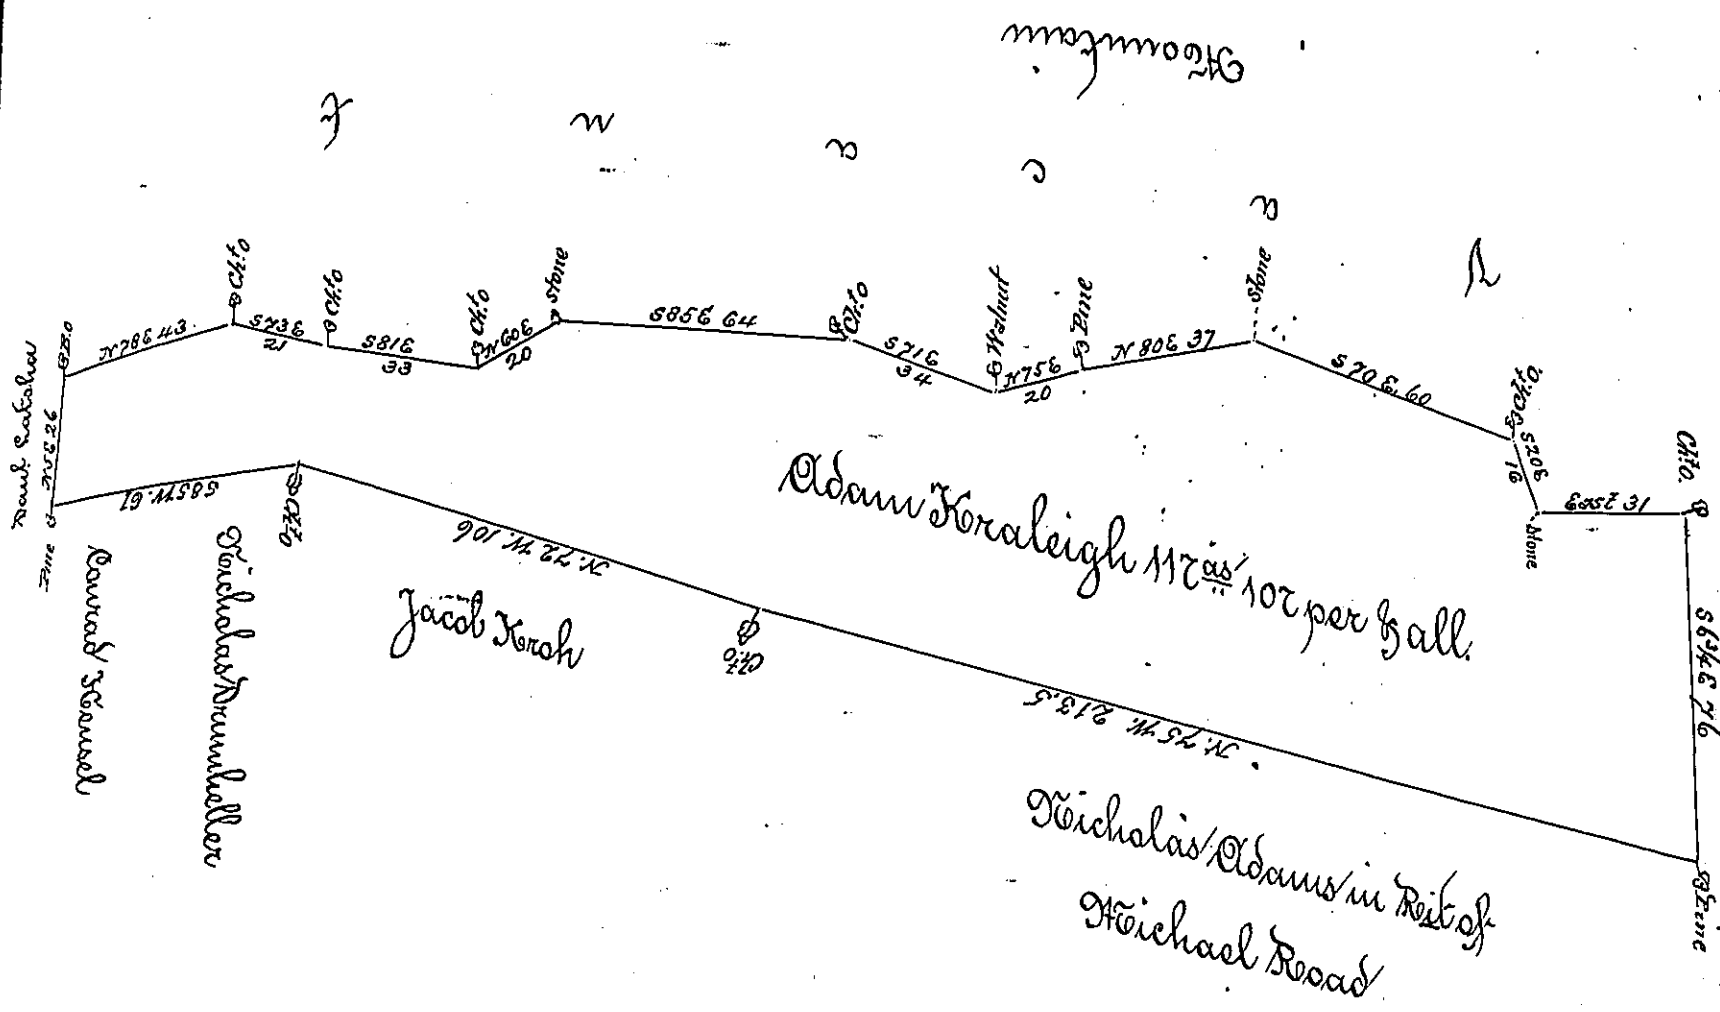

The Draught of a tract of land called Shabor. Situate in Upper Mahonoy Township in the County of Northumberland. Containing one hundred Seventeen Acres & one hundred & seven perches and allowance of Six per Cent ℔. Surveyed unto Adam Koraleigh the 27th day of March 1827. by virtue of his warrant bearing date on the 16th day of March 1827

Gabriel Hiester Esqr
Surveyor General

Wm Laird D.S

IN TESTIMONY that the above is a copy of the original remaining on file in the Department of Internal Affairs of Pennsylvania, made conformably to an Act of Assembly approved the 16th day of February, 1833, I have hereunto set my Hand and caused the Seal of said Department to be affixed at Harrisburg, this Sixth *day of* November *1900.*

James W Latta

Secretary of Internal Affairs.