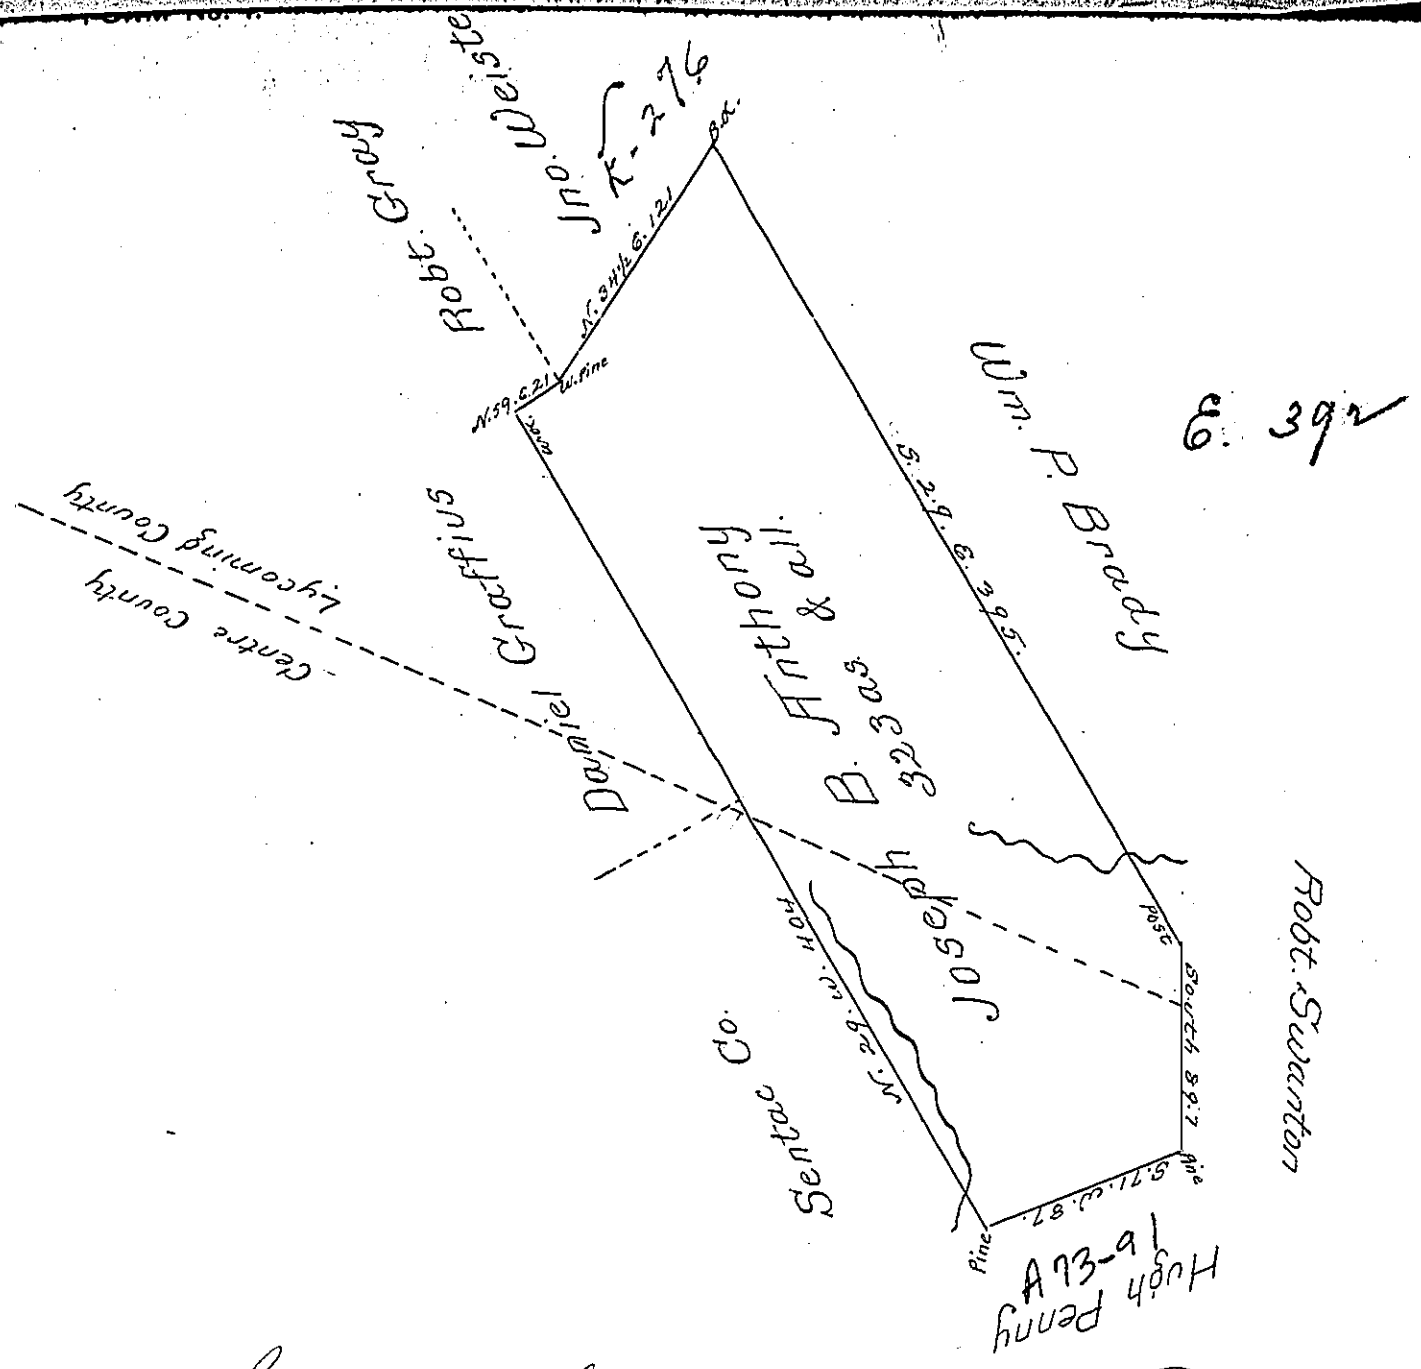

Surveyed the above discribed Tract of land on the 23d of May 1832 for Joseph B Anthony in persuance of his warrant dated June the 1st. 1831 Situate in part in Lycoming County Dunstable Township and part Centre County Baldeagle Township bounded as above containing Three hundred and twenty three acres and allowance of Six per Cent for Roads &c.

John A. Gamble D.S. Lycoming Co.
Jacob Bollinger D.S. Centre County

To Jacob Spangler Esqr.
Surveyor Generall

My fees paid $1.50
J.B.

IN TESTIMONY that the above is a copy of the original remaining on file in the Department of Internal Affairs of Pennsylvania, made conformably to an Act of Assembly approved the 16th day of February, 1833, I have hereunto set my Hand and caused the Seal of said Department to be affixed at Harrisburg, this second *day of* April *1901*

James W. Latta
Secretary of Internal Affairs.